


DRAWING LIST	
DRAWING No.	DESCRIPTION
SK01	EXISTING SITE CONDITIONS / DEMOLITION
SK02	PROPOSED SITE PLAN
SK03	PROPOSED GROUND FLOOR PLAN
SK04	PROPOSED ELEVATIONS

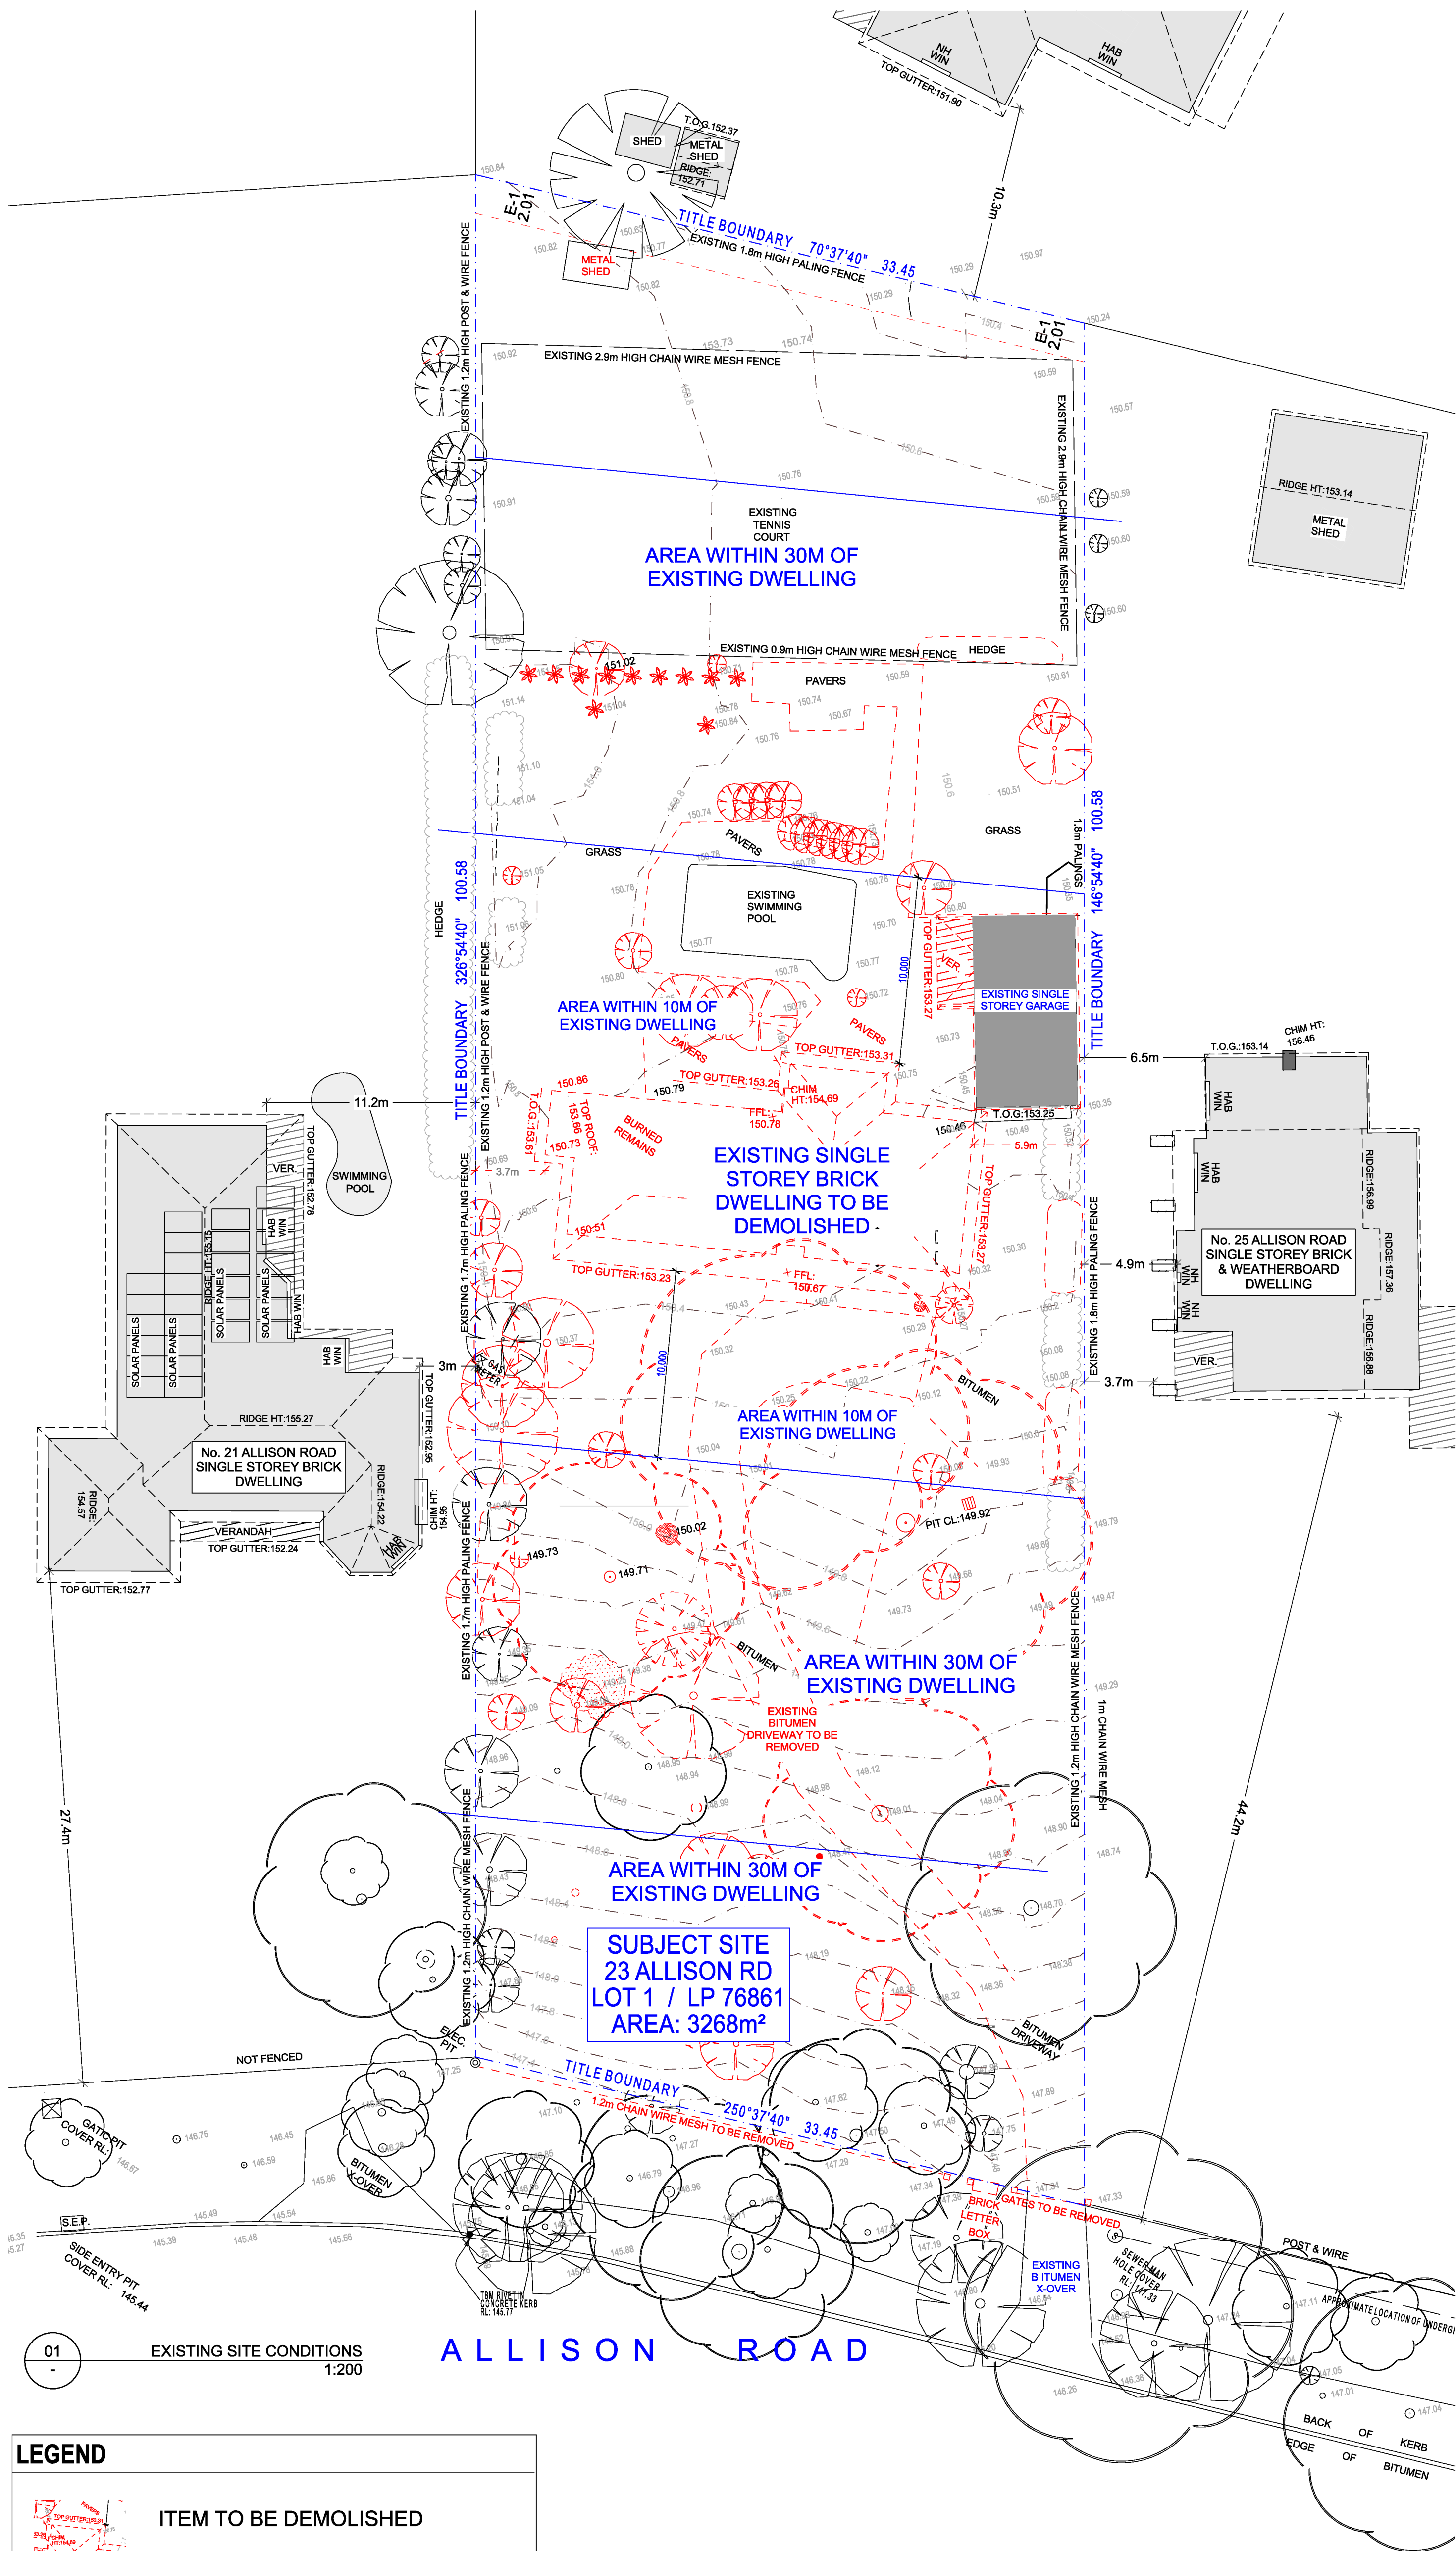

LEGEND	
	ITEM TO BE DEMOLISHED
	VEGETATION TO BE REMOVED

RevID	CHD	Change Name	Date
A	Ch-01	Habitat Outbuilding as per Rev cloud	07/08/2026

NOTE
The Designer shall check all dimensions and levels on site prior to construction. Notably any errors, discrepancies or omissions to the designer. Refer to written dimensions only. Do not scale drawings. Drawings shall not be used for construction purposes until issued for construction. This drawing reflects a design by Main Street Design Studio and is to be used only for work when authorised in writing by Main Street Design Studio.
All boundaries and contours are subject to survey drawing. All levels to Australian Height Data. It is the contractors responsibility to confirm all measurements on site and locations of any services prior to work on site.
All documents here within are subject to Australian Copyright Laws.



NOTICE OF AN APPLICATION FOR AN AMENDMENT TO A PLANNING PERMIT

The application reference number is:

P25/2124.01

The Land affected by the application is located at:

**23 ALLISON ROAD MOUNT ELIZA VICTORIA 3930
LOT 1 LP 76861 VOL 8665 FOL 970**

The Responsible Authority will not decide on the application before:

23 OCTOBER 2026

The application is to amend permit number P25/2124 by:

AMENDING THE PLANS ENDORSED UNDER THE PERMIT GENERALLY INVOLVING:

- **ALTERING THE APPROVED OUTBUILDING FROM NON-HABITABLE TO HABITABLE, INCLUDING ALTERATIONS TO WINDOWS AND DOORS**
- **ADDITION OF AN UNROOFED PERGOLA TO THE REAR OF THE DWELLING**
- **INCREASED PAVING AREA TO REAR OF THE DWELLING**
- **ADDITION OF A SHADING DEVICE ABOVE THE EXTERNAL LAUNDRY DOORWAY**

How can I find out more?

You may look at the application and any documents that support the application at the office of the responsible authority, Mornington Peninsula Shire Council, 2 Queen Street, Mornington. This can be done during office hours and is free of charge.

You may look at the application and any documents that support the application free of charge at: www.mornpen.vic.gov.au You may also call (03) 5950 1010 to arrange a time to look at the application and any documents that support the application at the office of the responsible authority, Mornington Peninsula Shire Council. This can be done during office hours and is free of charge. You may also scan the QR code below to view the documents that support the application.



How can I make a submission?

Any person who may be affected by the grant of the permit may object or make other submissions to the responsible authority.

An objection must be made to the responsible authority in writing, include the reasons for the objection and state how the objector would be affected.

- Include the objector's full name, relevant postal address, phone number & email address
- Specify the planning application number


Lodge online at www.mornpen.vic.gov.au;


Or mail to: Planning Services Team, Mornington Peninsula Shire, Private Bag 1000, Rosebud 3939

The responsible authority must make a copy of every objection available for any person to inspect free of charge until the end of the period during which an application may be made for review of a decision on the application


If you object, the responsible authority will tell you its decision.

Privacy Notification: The personal information provided in an objection is collected for planning purposes in accordance with the Planning & Environment Act 1987 (the Act). The public may view an objection in accordance with Section 57 of the Act whilst the planning application is current

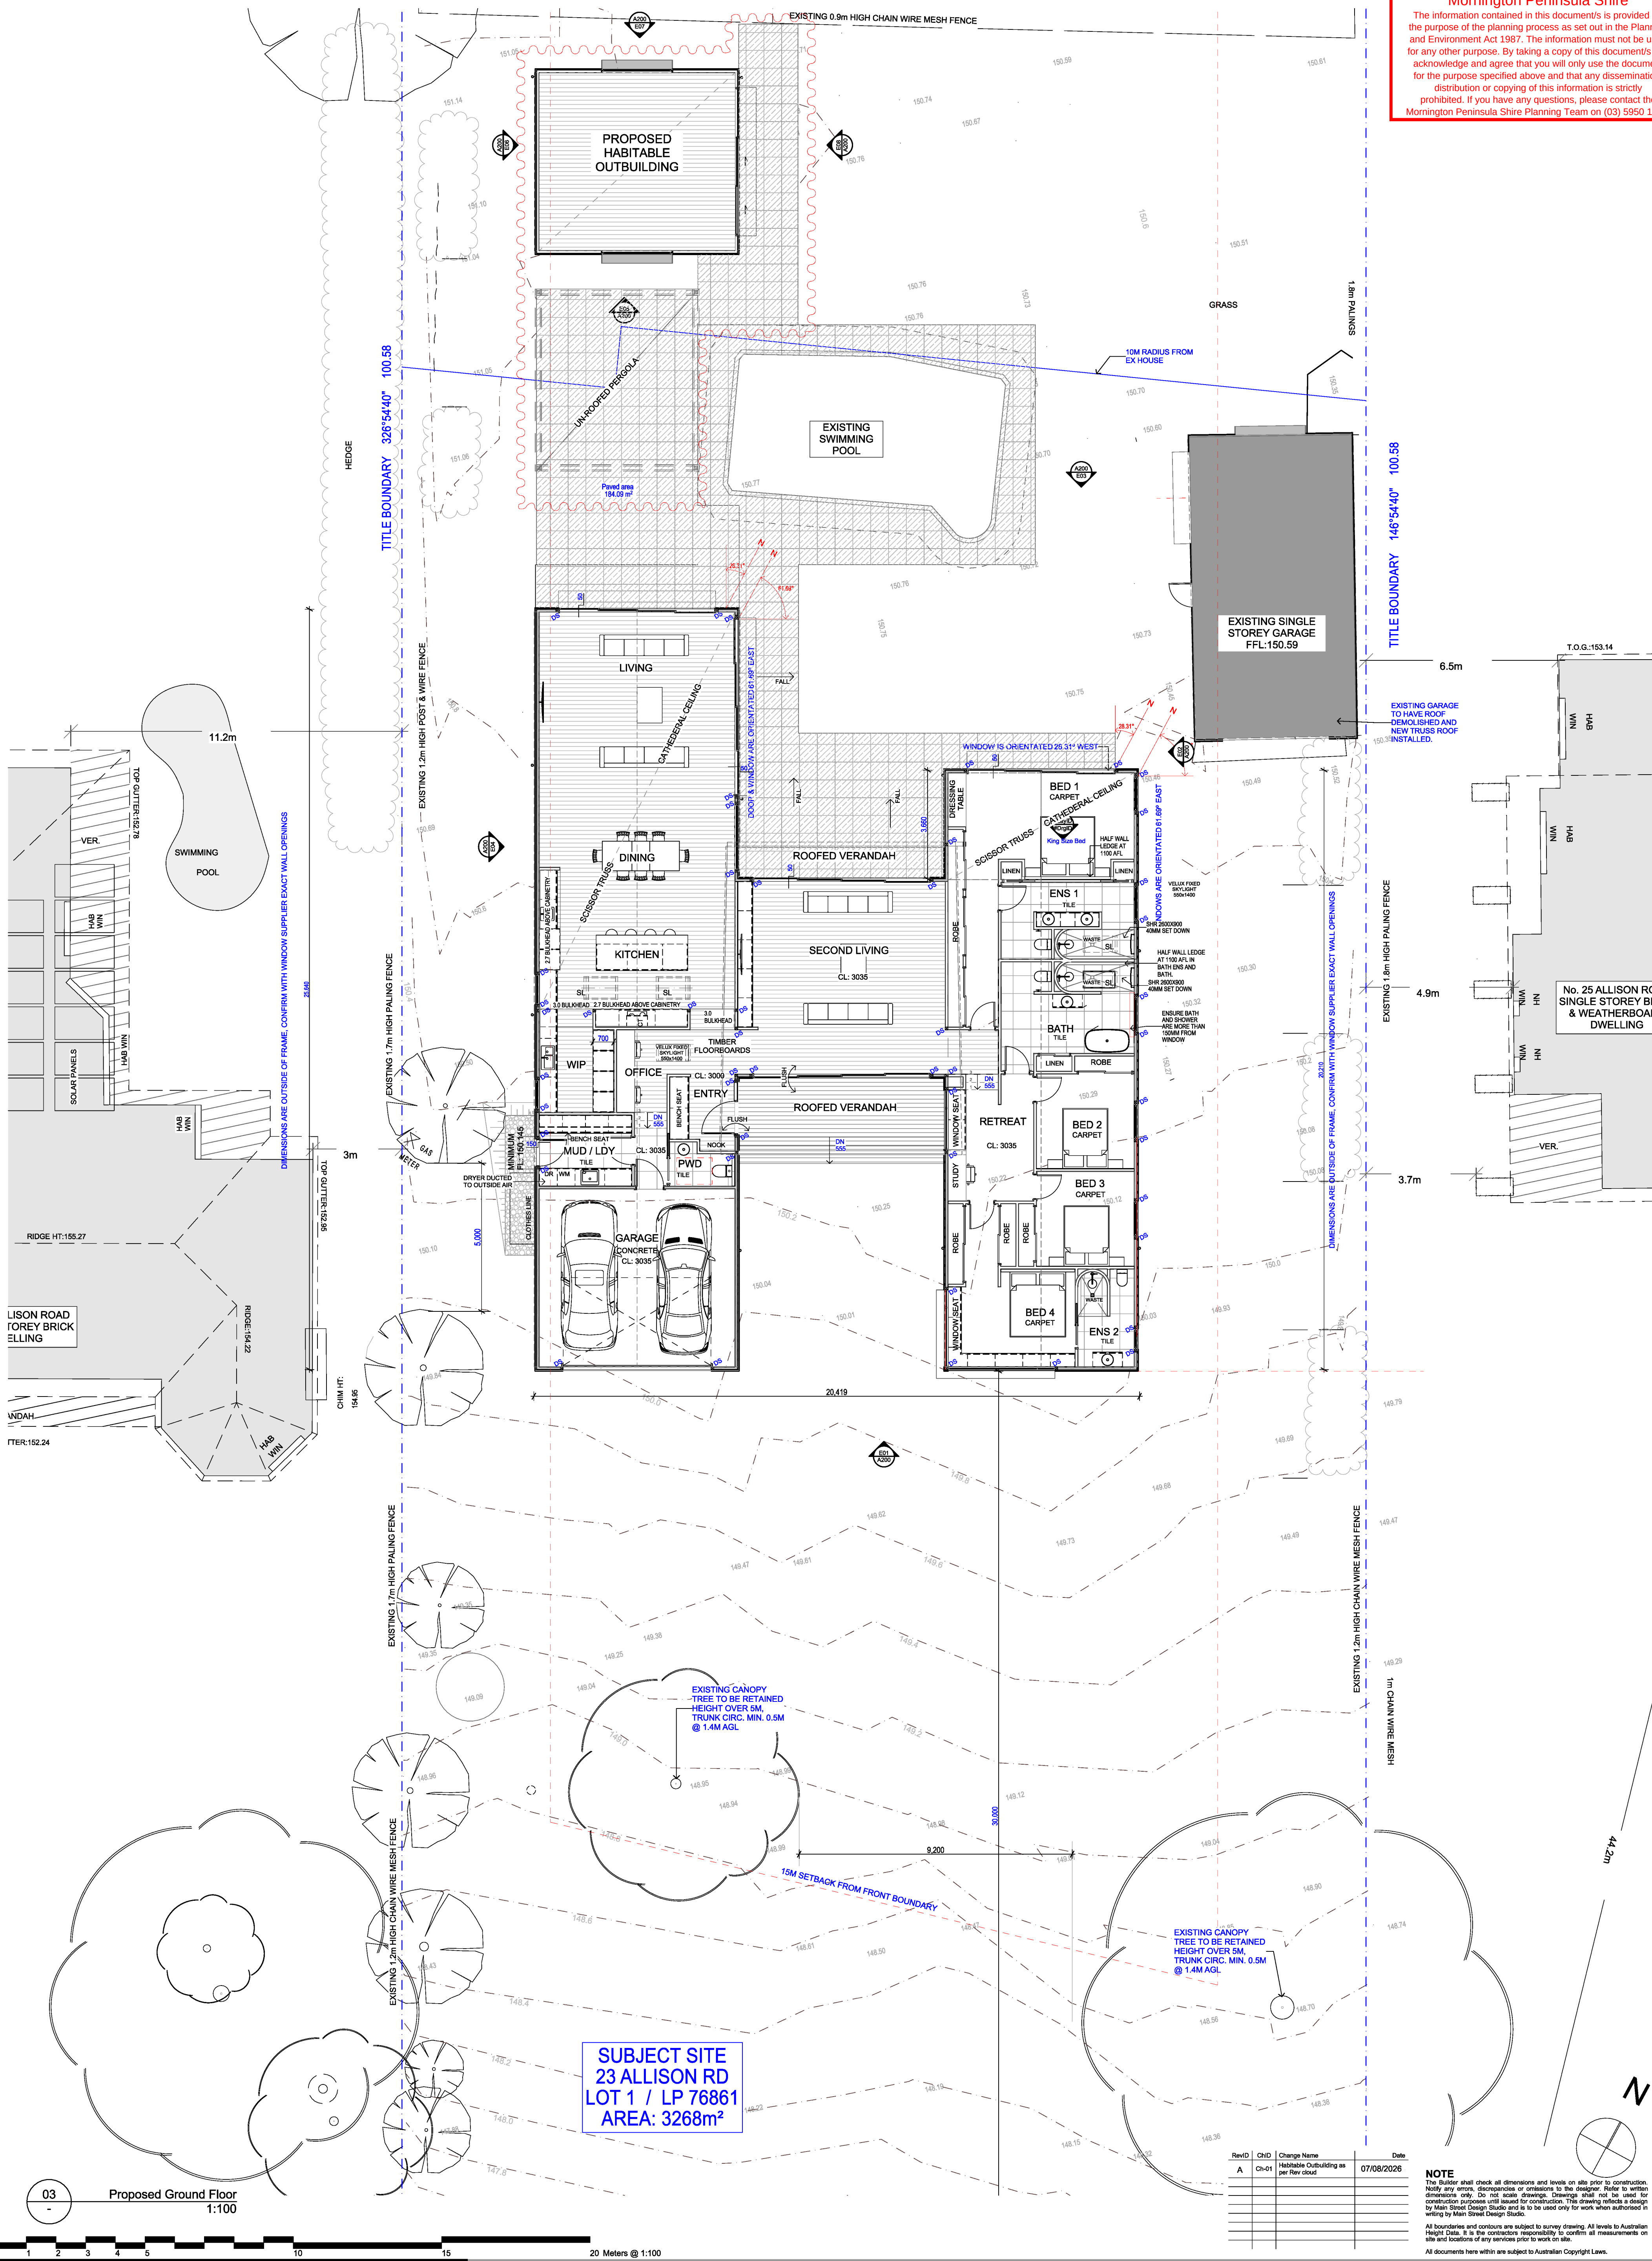


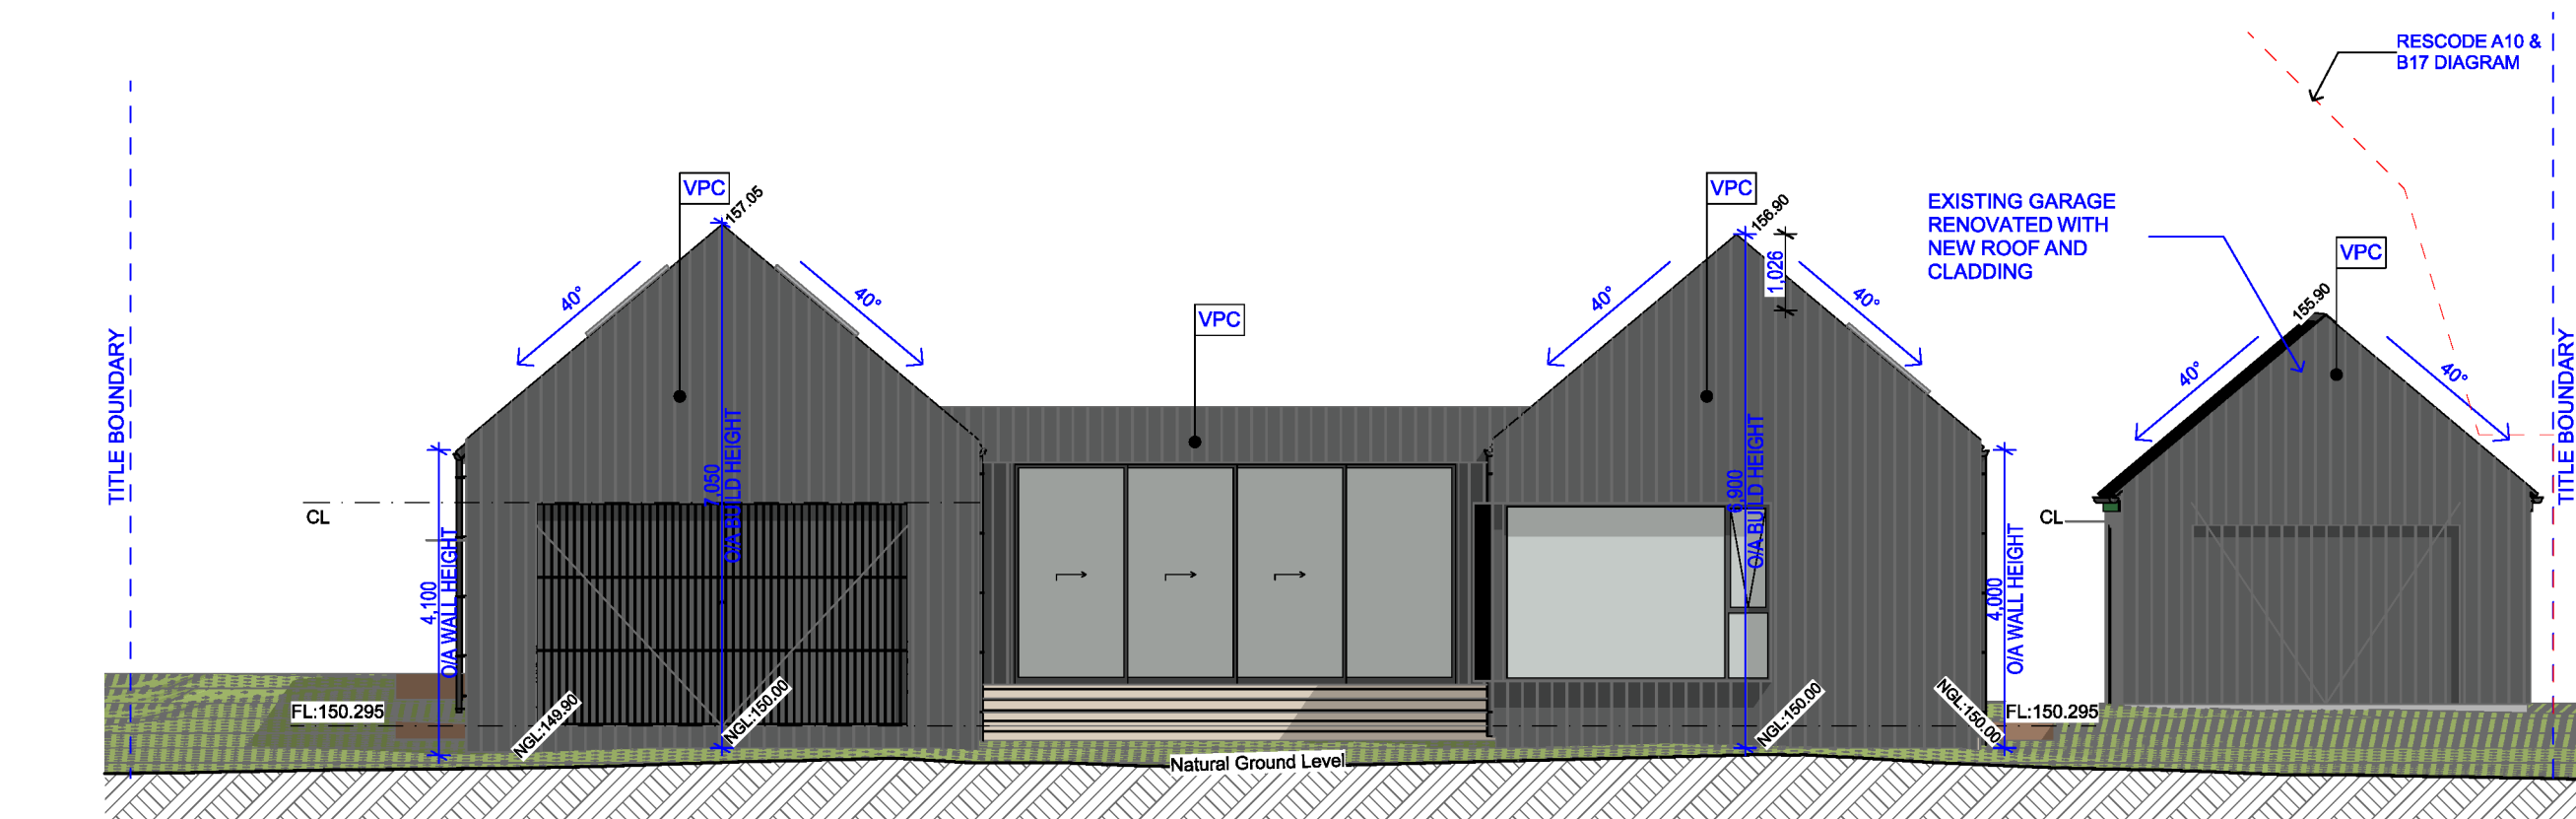


E-01 South East Elevation
1:100

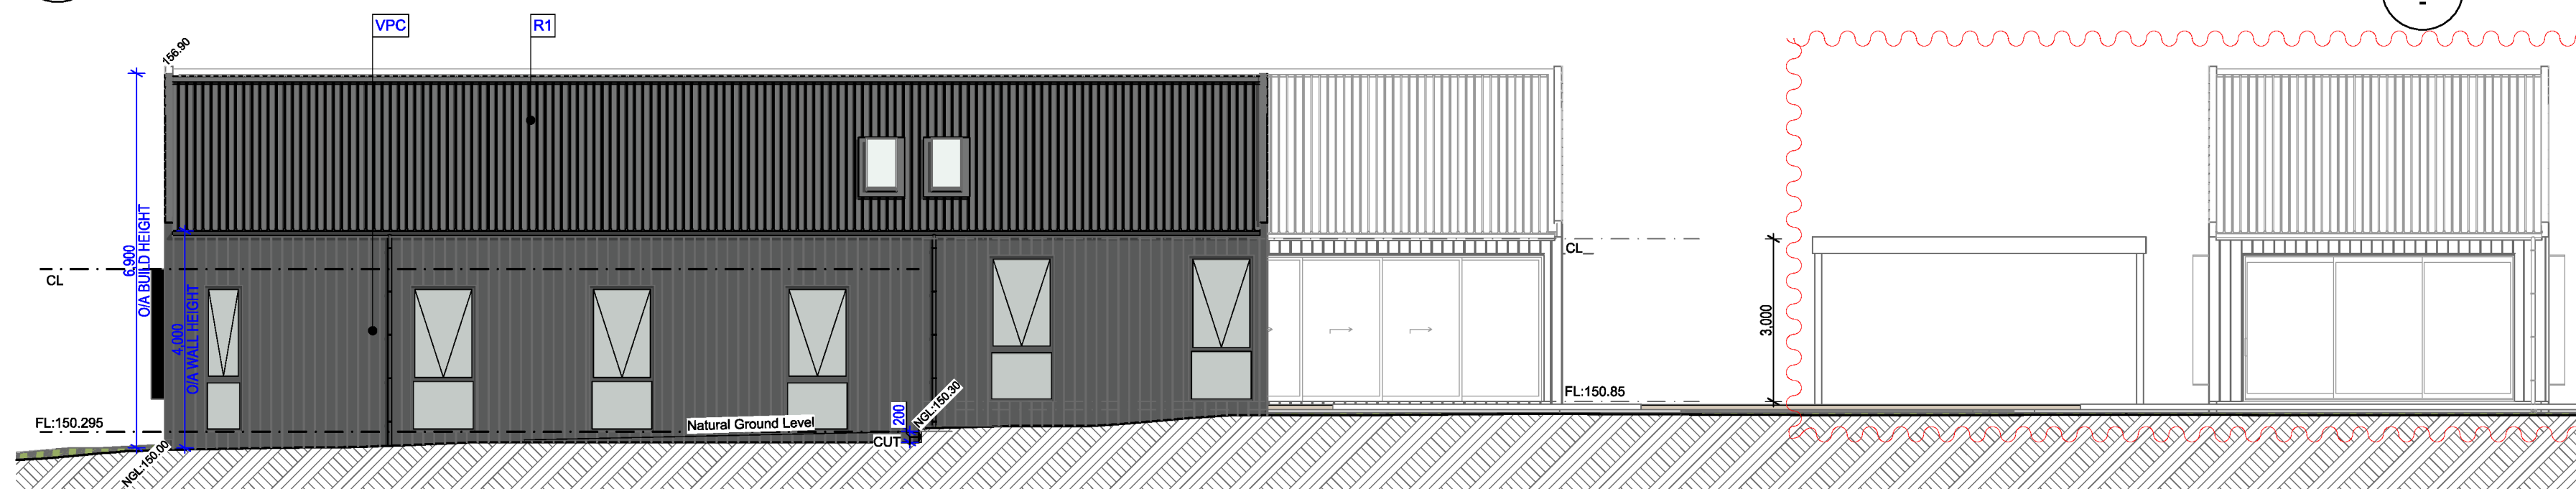


E-02 North East Elevation
1:100

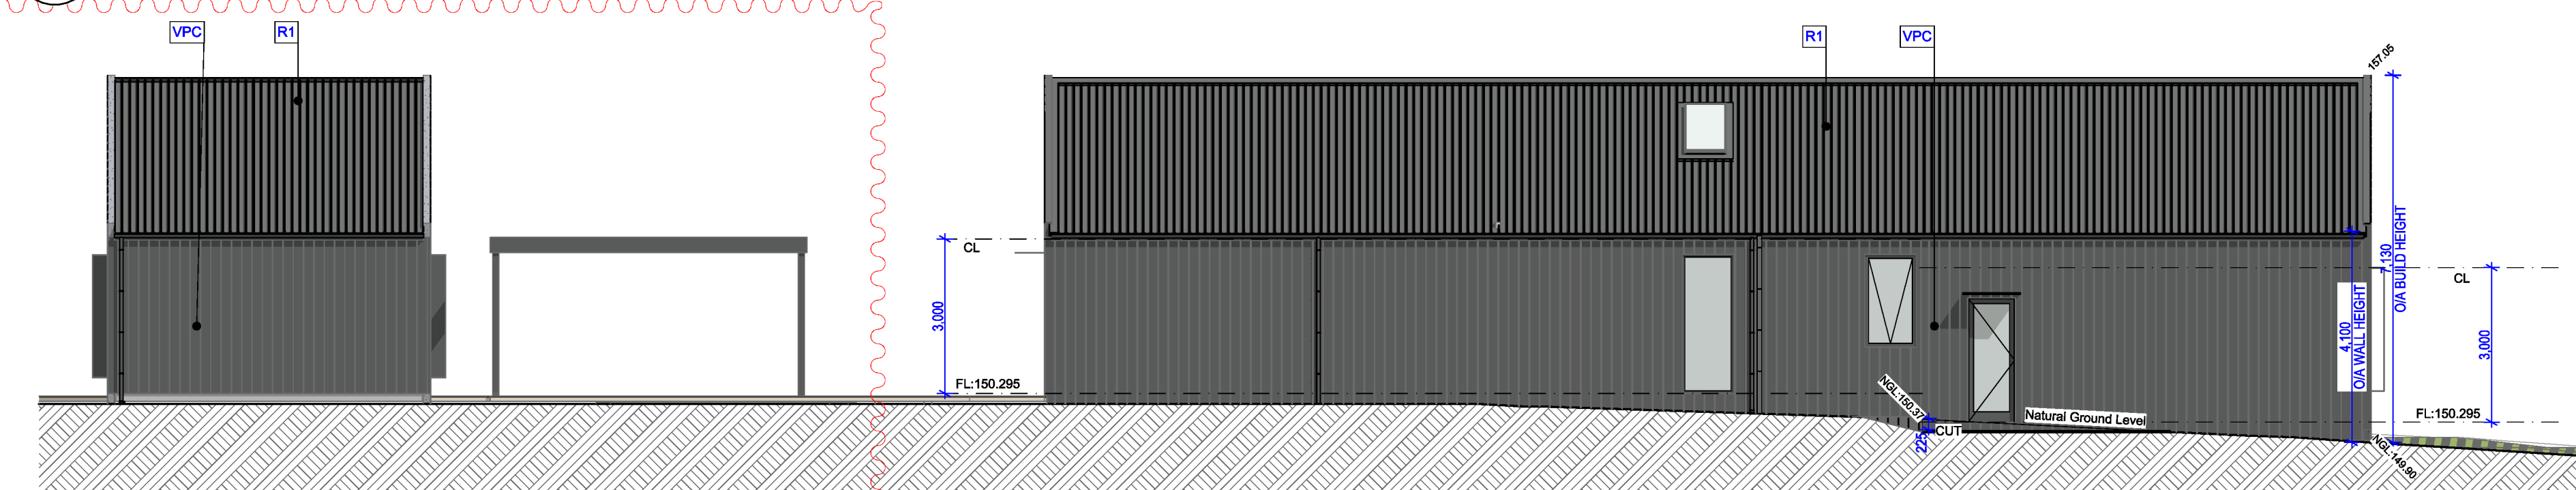


E-04 South West Elevation
1:100

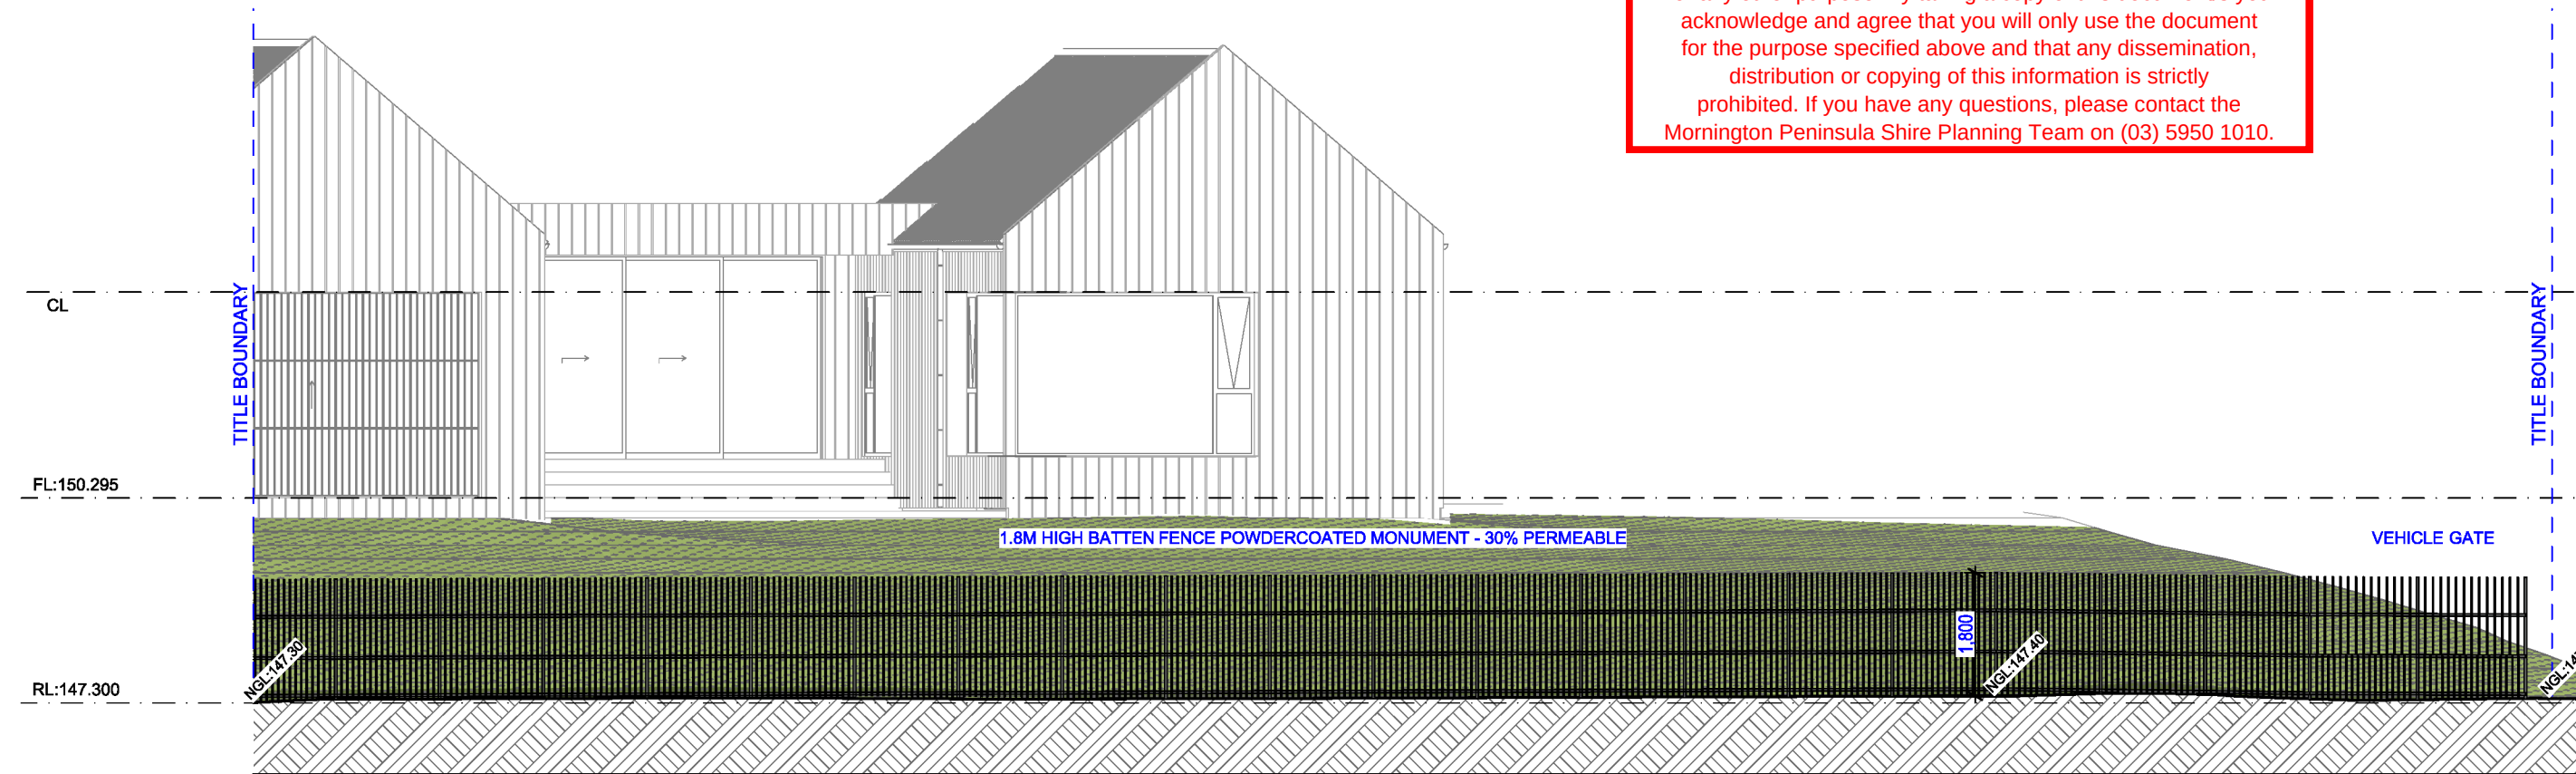


E-09 Front Fence Elevation
1:100

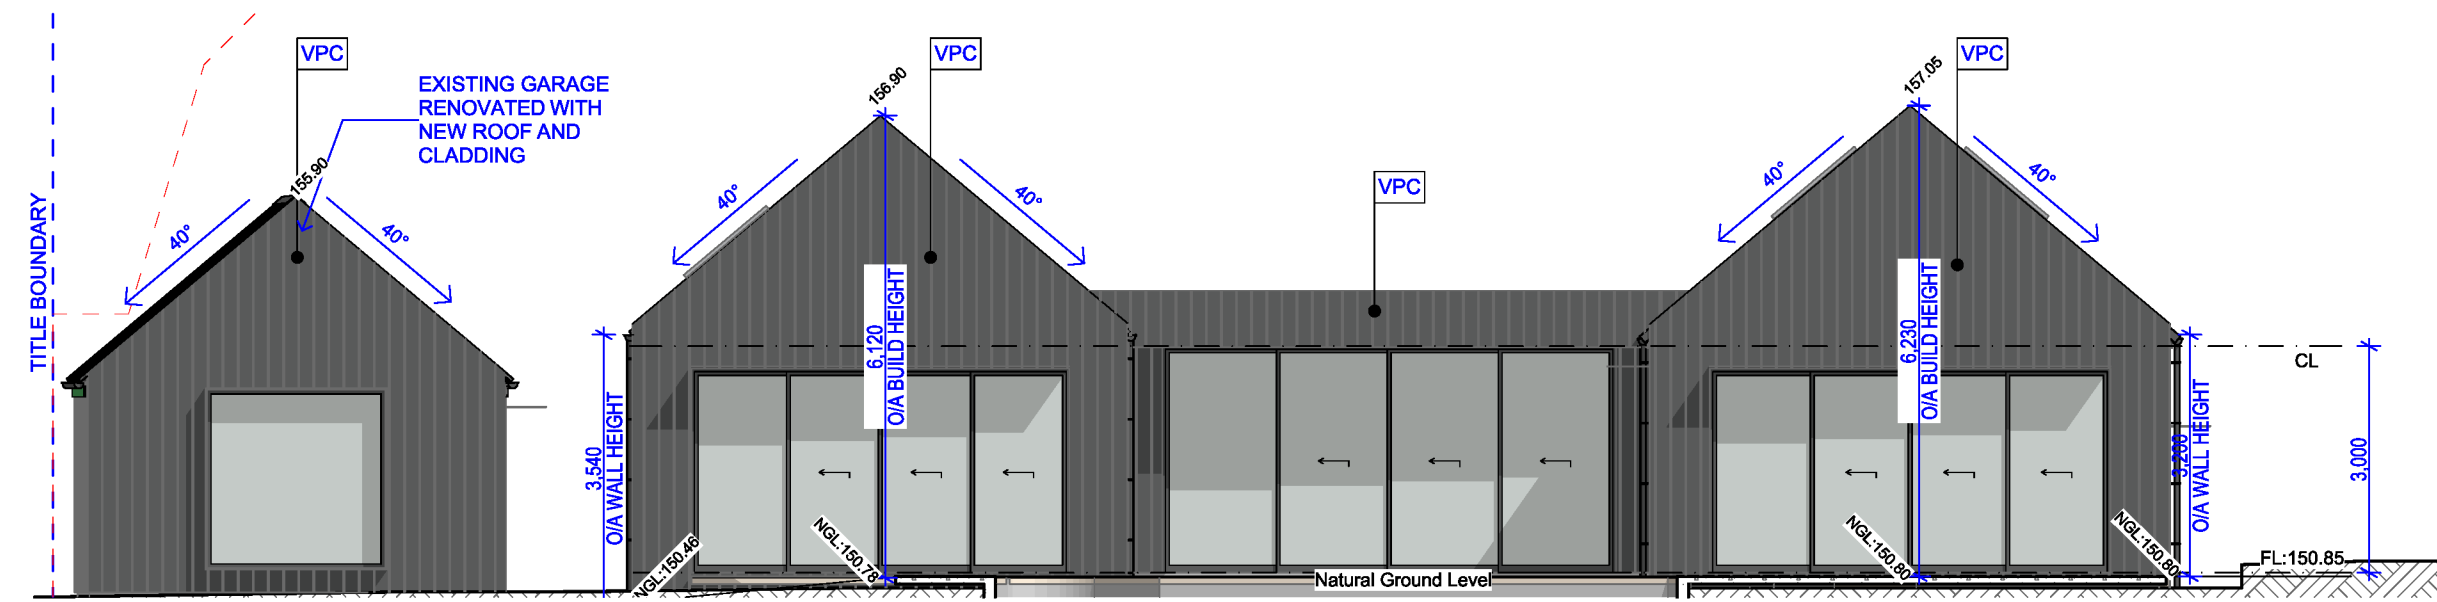


E-03 North West Elevation
1:100

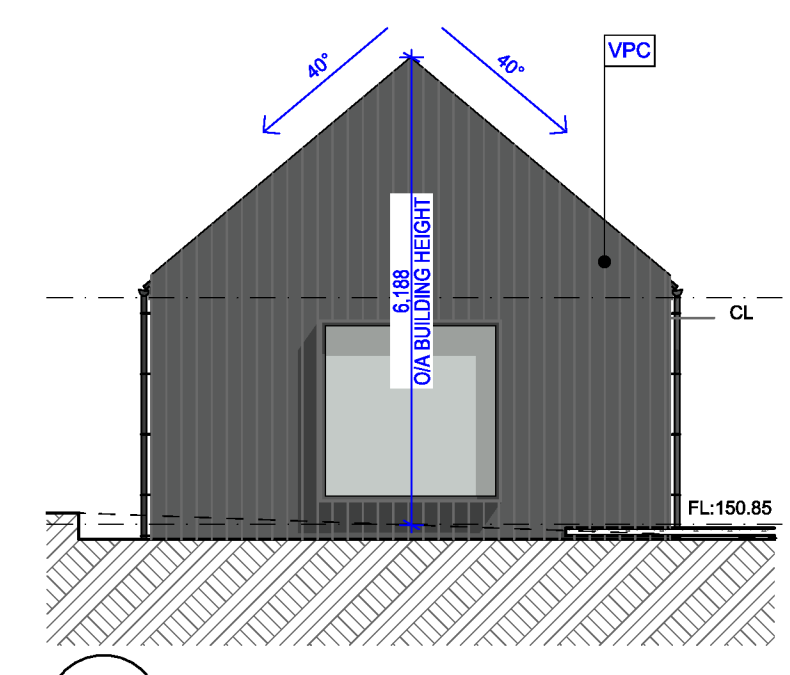

E-05 South East Habitable Outbuilding Elevation
1:100

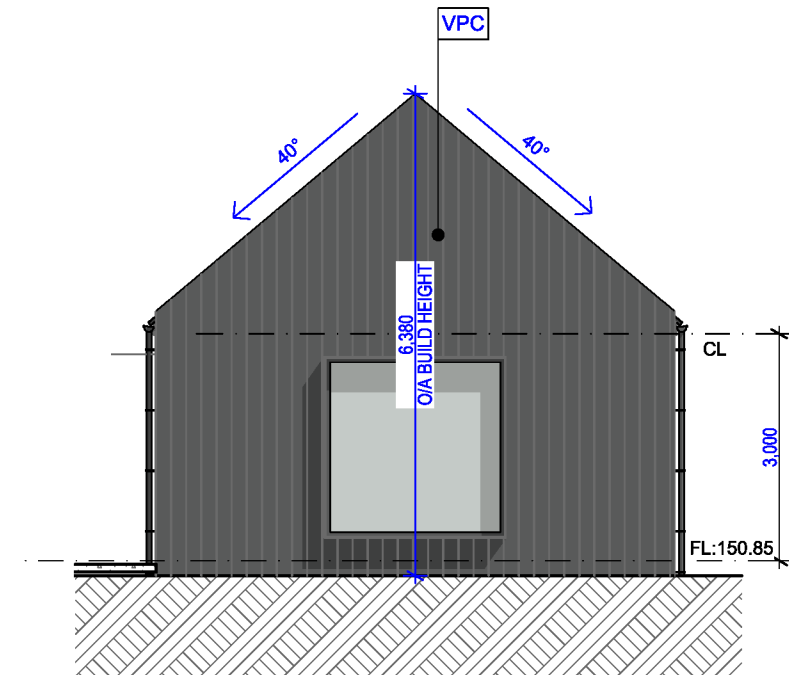


E-07 North West Habitable Outbuilding Elevation
1:100

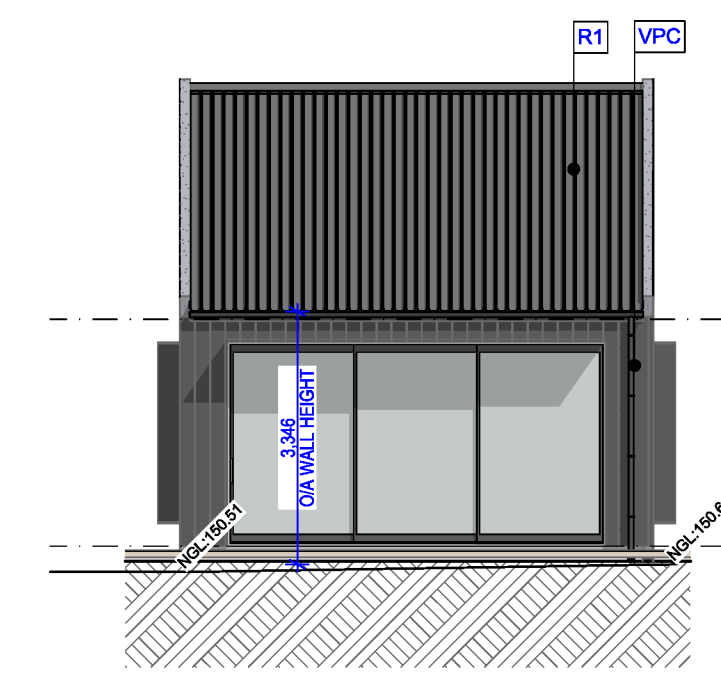

E-08 North East Habitable Outbuilding Elevation
1:100

FINISHES & MATERIALS SCHEDULE


VPC: STANDING SEAM METAL
POWDERCOATED 'MATT MONUMENT'

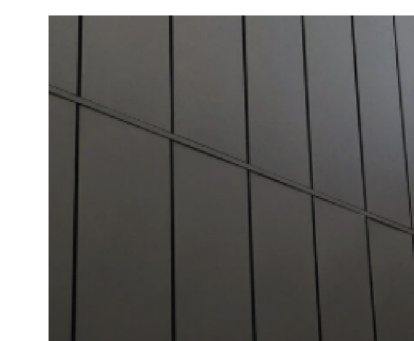

R1: STANDING SEAM METAL
POWDERCOATED 'MATT MONUMENT'



EXISTING SIDE AND REAR BOUNDARY
TIMBER PAILING FENCES

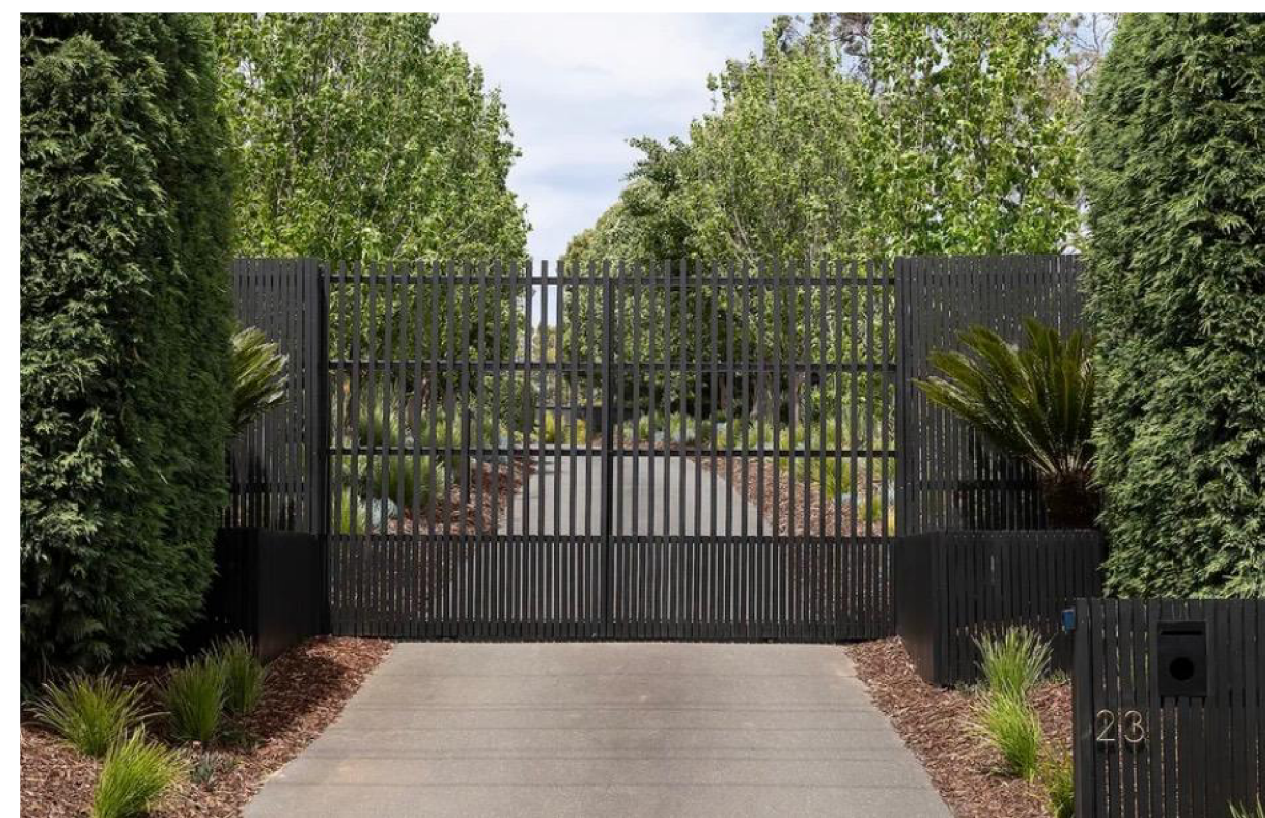

02 Front Fence Reference Image

1 2 3 4 5 10 15 20 Meters @ 1:100



CONDITIONS OF USE

RevID	CHD	Change Name	Date
A	Ch-01	Habitable Outbuilding as per Rev cloud	07/08/2026

Drawn | Checked EW | MT
Plot Date: 10/09/2026
Project NO: MSD35-498
Project Status: Building Permit

Client:
Site:

DRAWING TITLE :

PROPOSED ELEVATIONS

PROJECT NAME :

23 Allison Rd, Mt Eliza

DRAWING NO.

SK04

REVISION NO.

A

NOTE
The Builder shall check all dimensions and levels on site prior to construction. Notify any errors, discrepancies or omissions to the designer. Refer to written dimensions only. Do not scale drawings. Drawings shall not be used for construction purposes until issued for construction. This drawing reflects a design by Main Street Design Studio and is to be used only for work when authorized in writing by Main Street Design Studio.
All boundaries and contours are subject to survey drawing. All levels to Australian Height Data. It is the contractors responsibility to confirm all measurements on site and locations of any services prior to work on site.
All documents here within are subject to Australian Copyright Laws.