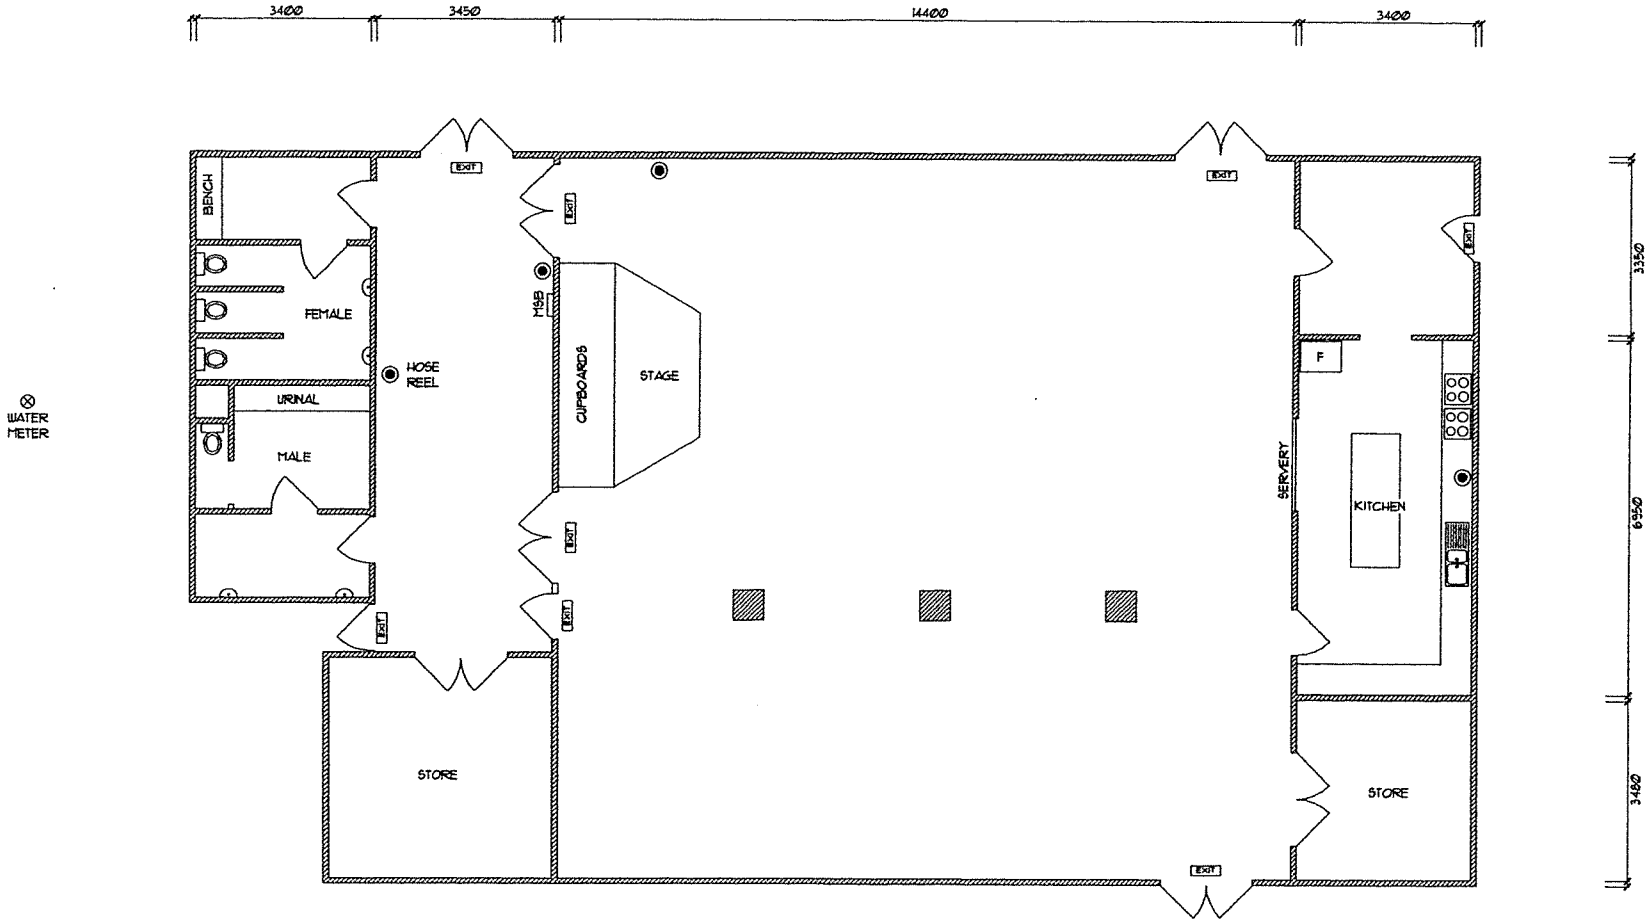

FLOOR PLAN

SCALE 1:100

LEGEND

- EXIT SIGN
- FIRE EXTINGUISHER
- F REFRIGERATOR
- COOK TOP/STOVE

MAIN BUILDING AREA 343sq.m

© Copyright - SRT Drafting & Design 2006

S.R.T DRAFTING & DESIGN

Civil Engineering Design & Drafting, Engineering Survey & Setout
Building Design & Drafting
Sean Tovey Assc Dip Eng (Civil) *E-Mail:- srtdraft@yahoo.com*
Registered Building Practitioner DP-AD15842
Phone (03) 5983 6130 *Mob 0407-813719*

DROMANA COMMUNITY HALL
359 POINT NEPEAN ROAD DROMANA
EXISTING FLOOR PLAN

DESIGN		SHEET	1 OF 1	06_056
DRAWN	S.R.T.	ISSUE	A	
DATE	11/1/2006			

06/056