



CN2807 - QA25014 - BLACKSPOT - CAPEL SOUND AREA-WIDE LOCAL AREA TRAFFIC MANAGEMENT IMPROVEMENT

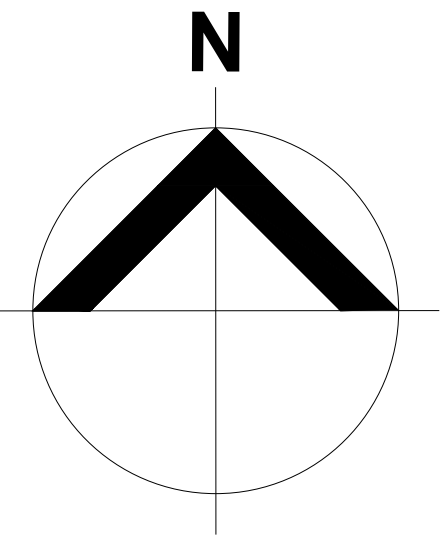

SHEET INDEX
25014

PLAN NUMBER	DESCRIPTION
25014-01	SHEET INDEX & LOCALITY PLAN
25014-02	GENERAL NOTES
25014-03	RAISED SAFETY PLATFORM - TYPICAL DETAIL
25014-04	RAISED SCHOOL CROSSING - TYPICAL DETAIL
25014-05	RAISED INTERSECTION - TYPICAL DETAIL
25014-06	COMPACT ROUNDABOUT - TYPICAL DETAIL
25014-07	SITE 1&2 - RAISED SAFETY PLATFORMS - 13 ROSE STREET
25014-08	- 31 GRENVILLE GROVE SITE 3&4 - RAISED SAFETY PLATFORMS - 24 GRENVILLE GROVE
25014-09	- 57 FLAMINGO ROAD SITE 5&6 - RAISED SAFETY PLATFORMS - 9 CAPEL AVENUE
25014-10	- 14 COOTAMUNDRA AVENUE SITE 7&8 - RAISED SAFETY PLATFORMS - 41 COOTAMUNDRA AVENUE
25014-11	- 77 COOTAMUNDRA AVENUE SITE 9&10 - RAISED SAFETY PLATFORMS - 95 COOTAMUNDRA AVENUE
25014-12	- 86 ELIZABETH AVENUE SITE 11&12 - RAISED SAFETY PLATFORMS - 52 ELIZABETH AVENUE
25014-13	- 11 ILLAROO STREET SITE 13&14 - RAISED SAFETY PLATFORMS - 21 BALAKA STREET
25014-14	- 23 BARRAGOWA DRIVE SITE 15&16 - RAISED SAFETY PLATFORMS - 4 CURFEW DRIVE
25014-15	- 15 ALLAMBI DRIVE SITE 17&18 - RAISED SAFETY PLATFORMS - 35 BRAIDWOOD AVENUE
25014-16	- 27 BRAIDWOOD AVENUE SITE 19&20 - RAISED SAFETY PLATFORMS & LINEMARKING - 19 CAIN STREET
25014-17	- 62 COOTAMUNDRA AVENUE (CENTRE LINEMARKING) SITE 21&22 - RAISED SAFETY PLATFORMS - 53 FLORENCE AVE
25014-18	- 18 CHATFIELD AVE SITE 23&24 - RAISED SAFETY PLATFORMS - 10 MIRRIAM AVE
25014-19	- 12 BRENDEL ST SITE 25&26 - RAISED SAFETY PLATFORMS - 33 WINGARA DR
25014-20	- 152 BONEO RD PROPOSED RAISED PEDESTRAIN CROSSING - ALLAMBI AVE
25014-21	PROPOSED RAISED INTERSECTION & SETOUT POINTS - MOORFIELD & WHITEHEAD
25014-22	RAISED INTERSECTION - MOORFIELD AVE LONG SECTION
25014-23	RAISED INTERSECTION - WHITEHEAD GV LONG SECTION
25014-24	RAISED INTERSECTION - MOORFIELD AVE CROSS SECTION
25014-25	RAISED INTERSECTION - WHITEHEAD GV CROSS SECTION
25014-26	PROPOSED COMPACT ROUNDABOUT - WOYNA AVE 7 VIOLET ST
25014-27	COMPACT ROUNDABOUT - LINE MARKING
25014-28	COMPACT ROUNDABOUT - SETOUT POINTS
25014-29	COMPACT ROUNDABOUT - WOYNA AVE LONG SECTION
25014-30	COMPACT ROUNDABOUT - VIOLET SE LONG SECTION
25014-31	COMPACT ROUNDABOUT - KERBS LONG SECTION
25014-32	SWANS WAY & VALE ST SIGNAGE AND FLEXIBLE POST

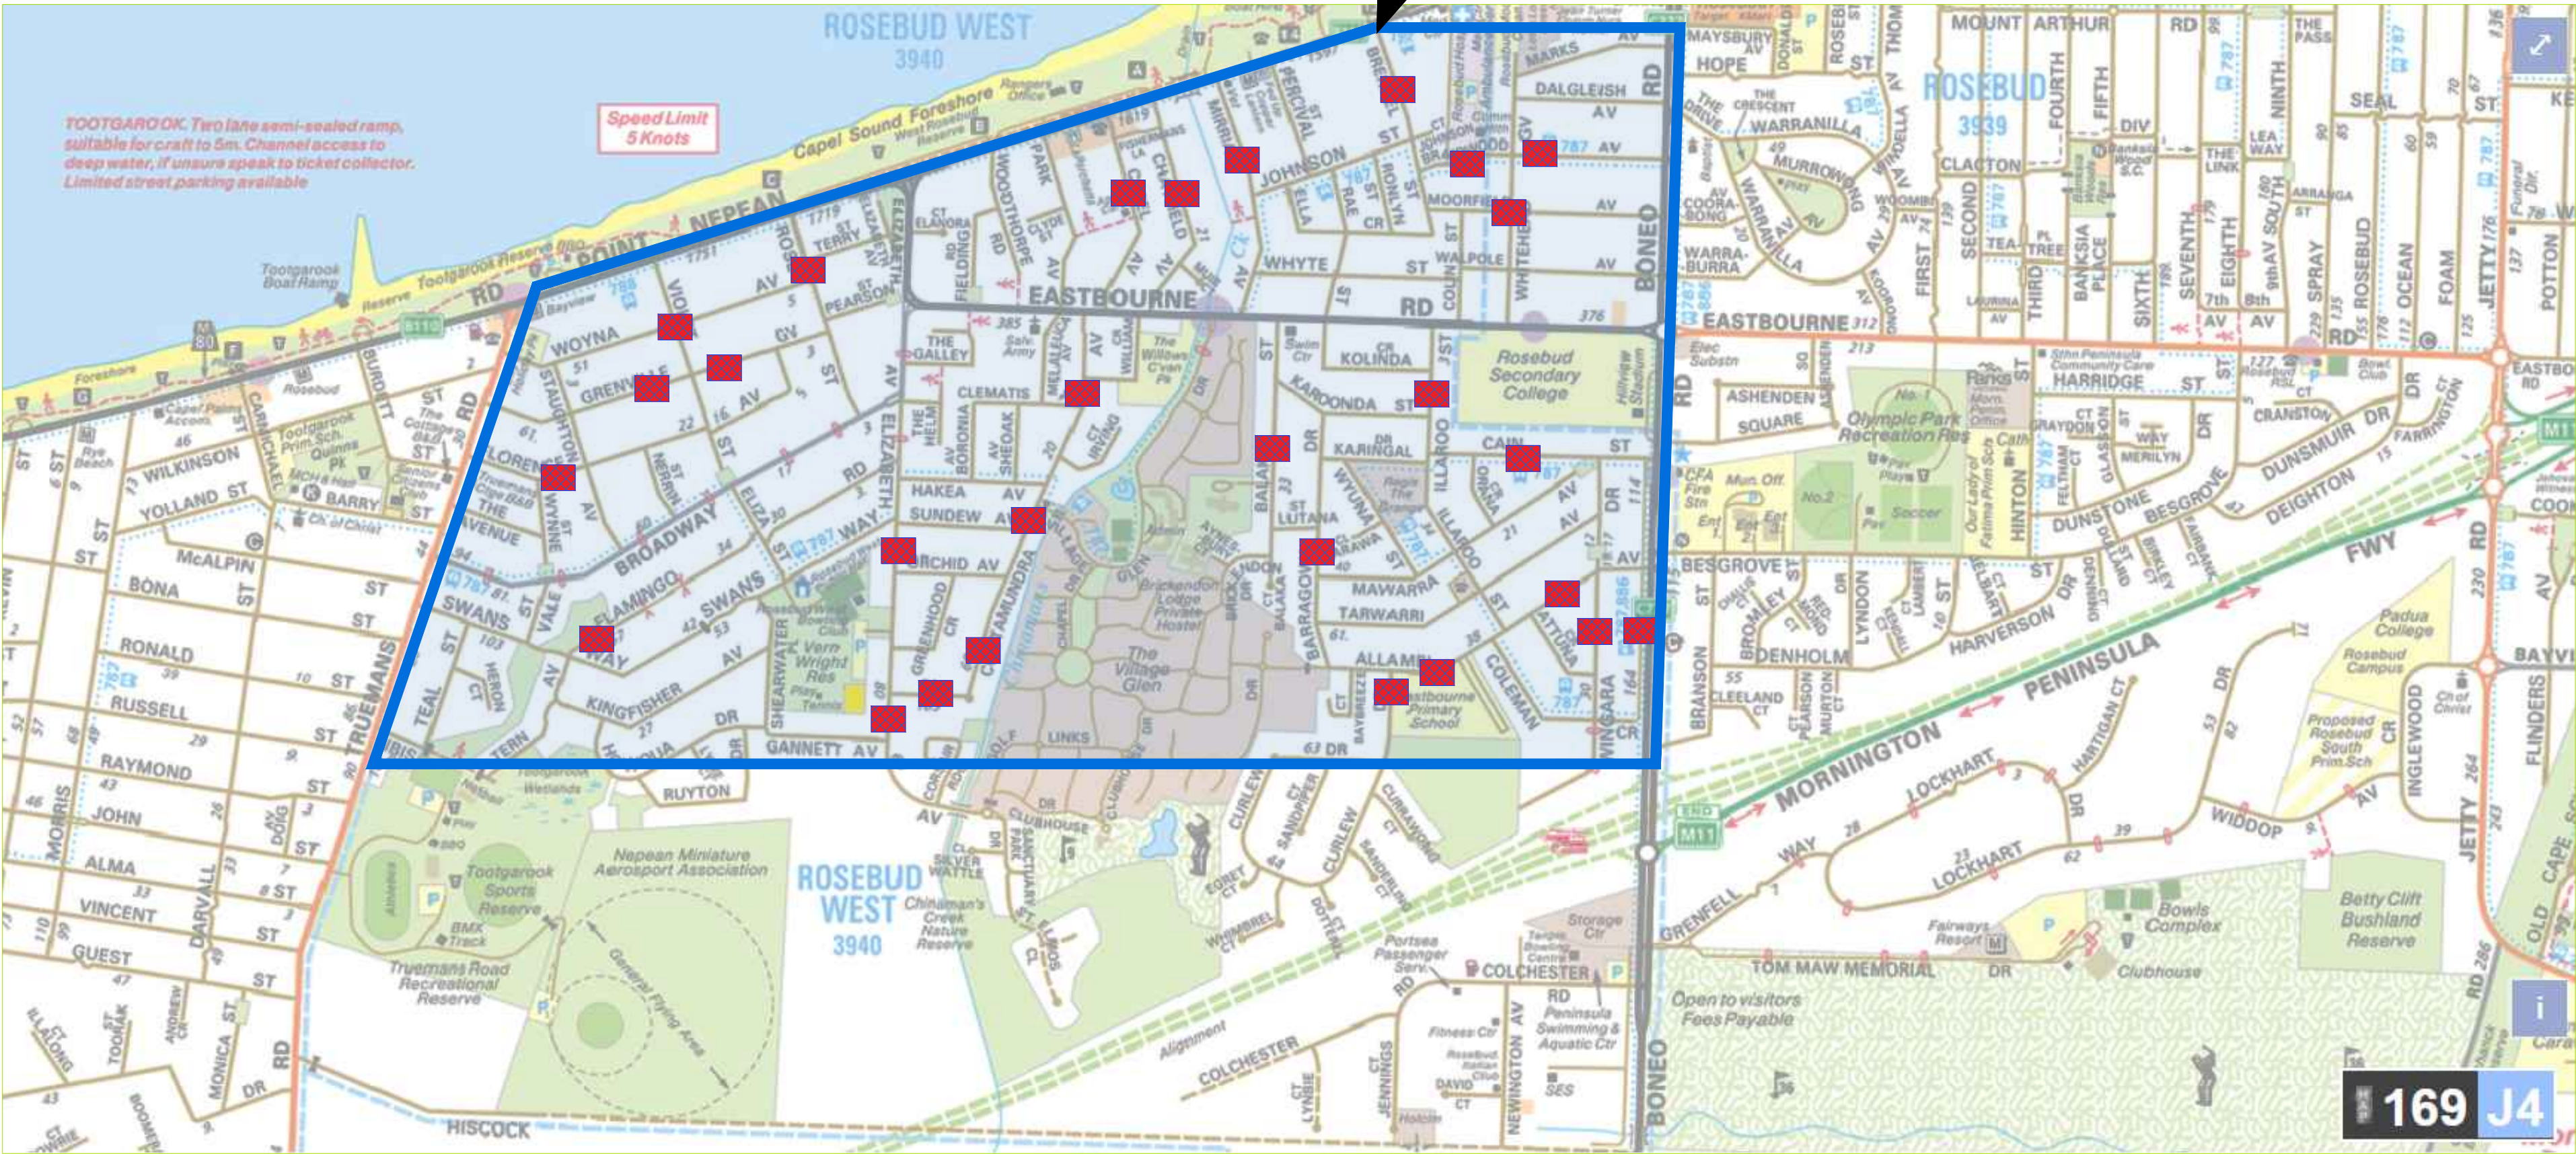

LOCALITY PLAN
NOT TO SCALE



TENDER ISSUE

LEGEND										REGISTERED ENGINEERS DETAILS				INTERNAL REFERENCES				BLACKSPOT - CAPEL SOUND AREA-WIDE				DATUM: A.H.D			
	TELSTRA POLE		FIRE HYDRANT		EX UG/GROUND ELECTRICITY CABLE		PROPOSED KERB AND CHANNEL		EXISTING HOUSE DRAIN	NAME:				PROJECT QA: 25014				CAPEL SOUND				PROJECTION: MGA2020 ZONE 55			
	TELSTRA PIT		WATER STOP VALVE		EX OVERHEAD POWER CABLE		EXISTING KERB AND CHANNEL		PROPOSED PROPERTY INLET	SIGNATURE:				CONTRACT CN: 2807				LOCAL AREA TRAFFIC MANAGEMENT IMPROVEMENT				DATE OF PLAN: 20/05/2026			
	PHONE BOX		GAS VALVE		PROPOSED WATER MAIN		TREE TO BE REMOVED			ENG.REG:				CIVIL 3D DWG: 25014-01				SHEET INDEX & LOCALITY PLAN				SCALE AT : AS SHOWN			
	POWER POLE		SEWER MANHOLE		PROPOSED GAS MAIN		EXISTING DRAINAGE			COMPANY: MORNINGTON PENINSULA SHIRE				SURVEY: JCA				SHEET No. 01 OF 35				PLAN REF No. 25014-01			
	LIGHT POLE		EX WATER MAIN		PROPOSED UG TELSTRA CABLE		PROPOSED DRAINAGE							DRAWN: P.SARY				REV B							
	LANTERN		EX GAS MAIN		PROPOSED SEWER MAIN		PIT NUMBER							DESIGN: P.SARY											
	UNDERGROUND POWER PIT		EX UG/Telstra Cable		PROPOSED UG ELECTRICITY CABLE									CHECKED: S.TALUKDER											
	FIRE PLUG		EX SEWER MAIN		PERMANENT SURVEY MARK		PROPOSED HOUSE DRAIN																		

1. ALL WORKS ARE TO BE CARRIED OUT IN ACCORDANCE WITH AS2124-1992 GENERAL CONDITIONS OF CONTRACT, THE CURRENT MORNINGTON PENINSULA SHIRE SPECIFICATIONS AND STANDARD DRAWINGS, AND TO THE SATISFACTION OF THE THE SUPERINTENDENT.
2. THE MORNINGTON PENINSULA SHIRE AND ALL SERVICE AUTHORITIES SHALL BE NOTIFIED IN WRITING A MINIMUM OF SEVEN (7) CLEAR DAYS PRIOR TO THE COMMENCEMENT OF ANY WORKS.
3. TRAFFIC MANAGEMENT. CONTRACTOR TO SUBMIT TRAFFIC MANAGEMENT PLAN WITH "APPLICATION FOR APPROVAL OF TRAFFIC MANAGEMENT PLAN". REFER TO TENDER/CONSTRUCTION DOCUMENTS.
4. ALL LEVELS SHOWN ARE TO A.H.D. AND DIMENSIONS IN METRES (m) UNLESS OTHERWISE NOTED.
5. UPON COMMENCEMENT OF CONSTRUCTION WORKS THE CONTRACTOR MUST COMPLY WITH THE RECOMMENDATIONS OF THE ENVIRONMENT PROTECTION AUTHORITY PUBLICATION 'CONSTRUCTION TECHNIQUES FOR SEDIMENT POLLUTION CONTROL'.
6. UNLESS OTHERWISE SHOWN ALL CHAINAGES SHOWN ARE TO THE DESIGN CENTRE LINE OF ROAD PAVEMENT.
7. WHERE A DISCREPANCY MAY ARISE BETWEEN THE CONSTRUCTION ISSUE PLANS AND THE PROJECT SPECIFICATION, THE SPECIFICATION TAKES PRECEDENCE. SUCH DISCREPANCY'S MUST BE REPORTED TO THE SUPERINTENDENT.


8. SERVICES SHOWN ON THIS PLAN ARE BASED ON DBYD DATA AND/OR SURVEYED INFORMATION, QUALITY LEVEL D IN ACCORDANCE WITH AS5488. ALL SERVICES ARE TO BE PROVEN /VERIFIED BY THE CONTRACTOR PRIOR TO THE COMMENCEMENT OF ANY WORKS. DISCREPANCIES SHALL BE REPORTED TO THE SUPERINTENDENT
9. SINGLE LINES DENOTING UTILITY SERVICES ON THESE DRAWINGS MAY REPRESENT MULTIPLE PIPES / CABLES / CONDUITS.
10. UNDERGROUND GAS, TELSTRA, ELECTRICITY, SEWER & WATER ASSETS EXIST WITHIN THE SCOPE OF THESE WORKS. ANY DAMAGE CAUSED TO EXISTING SERVICES AND ANY COSTS ASSOCIATED WITH REPAIRS OR LOSS ARE THE RESPONSIBILITY OF THE CONTRACTOR.
11. EXISTING SERVICE CONDUITS FOR GAS, WATER AND ELECTRICITY ARE TO BE REFERENCED IN 50MM HIGH LETTERS ON THE FACE OF KERB AND CHANNEL MARKED WITH EITHER 'G', 'W', OR 'E' ACCORDINGLY.
12. EXISTING PROPERTY SERVICE TAPPING FOR GAS & WATER ARE TO BE LOCATED BY HAND EXCAVATION PRIOR TO THE COMMENCEMENT OF ROAD BOXING OUT. ANY DISCREPANCY'S WITH THE DESIGN MUST BE REPORTED TO THE SUPERINTENDENT

13. CONTRACTOR TO EXCAVATE AND OPEN PROPOSED PIPE TRENCH TO CONFIRM ALL SERVICE/UTILITY CROSSINGS PRIOR TO CONSTRUCTION/LAYING OF REINFORCED CONCRETE PIPE
14. ALL STORMWATER AND CONDUIT TRENCHES UNDER ROAD PAVEMENT AND/OR KERB & CHANNEL AND/OR CONCRETE PAVING SHALL BE BACKFILLED WITH 20MM CLASS 3 F.C.R AS SPECIFIED, AND COMPACTED IN 150mm LAYERS.
15. THE CONTRACTOR IS TO ENSURE THAT A MINIMUM OF 300mm OF F.C.R IS PLACED OVER ALL DRAINAGE PIPES UNDER TRAFFICABLE AREAS DURING CONSTRUCTION.
16. ALL STORMWATER DRAINAGE PIPES SHALL BE CLASS '2' R.C.P. AND RUBBER RING JOINTED UNLESS OTHERWISE SPECIFIED.
17. ALL STORMWATER DRAINAGE PITS AND PROPERTY CONNECTIONS ETC ARE TO BE CONSTRUCTED IN ACCORDANCE WITH THE MORNINGTON PENINSULA SHIRES STANDARD DRAWINGS & SPECIFICATION.
18. UPON THE COMPLETION OF WORKS THE CONTRACTOR IS TO CLEAN UP AND FLUSH ALL DRAINAGE PIPES TO THE SATISFACTION OF THE SUPERINTENDENT

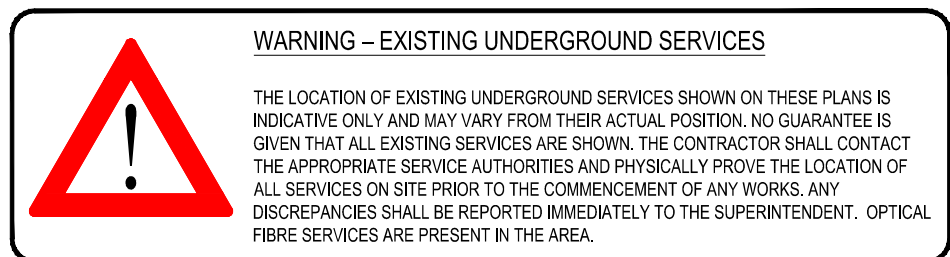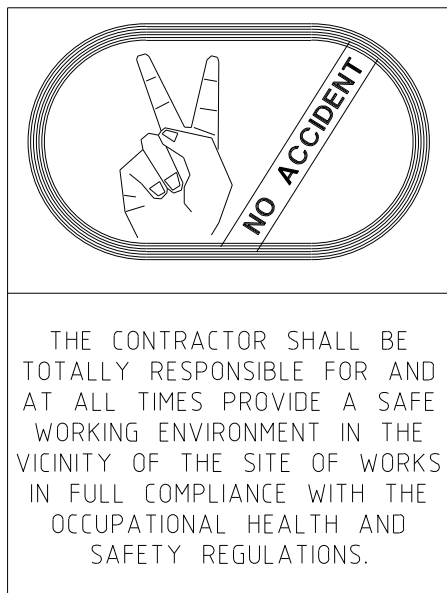


LEGEND <table><tr><td></td><td>TELSTRA POLE</td><td></td><td>FIRE HYDRANT</td><td></td><td>EX UG/ROUND ELECTRICITY CABLE</td><td></td><td>PROPOSED KERB AND CHANNEL</td><td></td><td>EXISTING HOUSE DRAIN</td></tr><tr><td></td><td>TELSTRA PIT</td><td></td><td>WATER STOP VALVE</td><td></td><td>EX OVERHEAD POWER CABLE</td><td></td><td>EXISTING KERB AND CHANNEL</td><td></td><td>PROPOSED PROPERTY INLET</td></tr><tr><td></td><td>PHONE BOX</td><td></td><td>GAS VALVE</td><td></td><td>PROPOSED WATER MAIN</td><td></td><td>TREE</td><td></td><td></td></tr><tr><td></td><td>POWER POLE</td><td></td><td>SEWER MANHOLE</td><td></td><td>PROPOSED GAS MAIN</td><td></td><td>TREE TO BE REMOVED</td><td></td><td></td></tr><tr><td></td><td>LIGHT POLE</td><td></td><td>EX WATER MAIN</td><td></td><td>PROPOSED DRAINAGE</td><td></td><td>EXISTING DRAINAGE</td><td></td><td></td></tr><tr><td></td><td>LANTERN</td><td></td><td>EX GAS MAIN</td><td></td><td>PROPOSED SEWER MAIN</td><td></td><td>PIT NUMBER</td><td></td><td></td></tr><tr><td></td><td>UNDERGROUND POWER PIT</td><td></td><td>PROPOSED UG TELSTRA CABLE</td><td></td><td>PROPOSED UG ELECTRICITY CABLE</td><td></td><td>PROPOSED HOUSE DRAIN</td><td></td><td></td></tr><tr><td></td><td>FIRE PLUG</td><td></td><td>EX SEWER MAIN</td><td></td><td>PERMANENT SURVEY MARK</td><td></td><td></td><td></td><td></td></tr></table>											TELSTRA POLE		FIRE HYDRANT		EX UG/ROUND ELECTRICITY CABLE		PROPOSED KERB AND CHANNEL		EXISTING HOUSE DRAIN		TELSTRA PIT		WATER STOP VALVE		EX OVERHEAD POWER CABLE		EXISTING KERB AND CHANNEL		PROPOSED PROPERTY INLET		PHONE BOX		GAS VALVE		PROPOSED WATER MAIN		TREE				POWER POLE		SEWER MANHOLE		PROPOSED GAS MAIN		TREE TO BE REMOVED				LIGHT POLE		EX WATER MAIN		PROPOSED DRAINAGE		EXISTING DRAINAGE				LANTERN		EX GAS MAIN		PROPOSED SEWER MAIN		PIT NUMBER				UNDERGROUND POWER PIT		PROPOSED UG TELSTRA CABLE		PROPOSED UG ELECTRICITY CABLE		PROPOSED HOUSE DRAIN				FIRE PLUG		EX SEWER MAIN		PERMANENT SURVEY MARK					REGISTERED ENGINEERS DETAILS <table><tr><td>NAME:</td><td></td></tr><tr><td>SIGNATURE:</td><td></td></tr><tr><td>ENG. REG.:</td><td></td></tr><tr><td>COMPANY:</td><td>MORNINGTON PENINSULA SHIRE</td></tr></table>				NAME:		SIGNATURE:		ENG. REG.:		COMPANY:	MORNINGTON PENINSULA SHIRE	INTERNAL REFERENCES <table><tr><td>PROJECT QA:</td><td>25014</td></tr><tr><td>CONTRACT CN:</td><td>2807</td></tr><tr><td>CIVIL 3D DWG:</td><td>25014-02</td></tr><tr><td>SURVEY:</td><td>JCA</td></tr><tr><td>DRAWN:</td><td>P. SARY</td></tr><tr><td>DESIGN:</td><td>P. SARY</td></tr><tr><td>CHECKED:</td><td>S. TALUKDER</td></tr></table>				PROJECT QA:	25014	CONTRACT CN:	2807	CIVIL 3D DWG:	25014-02	SURVEY:	JCA	DRAWN:	P. SARY	DESIGN:	P. SARY	CHECKED:	S. TALUKDER	MORNINGTON PENINSULA Shire		BLACKSPOT - CAPEL SOUND AREA-WIDE CAPEL SOUND LOCAL AREA TRAFFIC MANAGEMENT IMPROVEMENT GENERAL NOTES				DATUM: A.H.D PROJECTION: MGA2020 ZONE 55 DATE OF PLAN: 20/05/2025 SCALE AT : AS SHOWN		SHEET No. 02 OF 35 PLAN REF No. 25014-02 REV B	
	TELSTRA POLE		FIRE HYDRANT		EX UG/ROUND ELECTRICITY CABLE		PROPOSED KERB AND CHANNEL		EXISTING HOUSE DRAIN	
	TELSTRA PIT		WATER STOP VALVE		EX OVERHEAD POWER CABLE		EXISTING KERB AND CHANNEL		PROPOSED PROPERTY INLET	
	PHONE BOX		GAS VALVE		PROPOSED WATER MAIN		TREE	
	POWER POLE		SEWER MANHOLE		PROPOSED GAS MAIN		TREE TO BE REMOVED	
	LIGHT POLE		EX WATER MAIN		PROPOSED DRAINAGE		EXISTING DRAINAGE	
	LANTERN		EX GAS MAIN		PROPOSED SEWER MAIN		PIT NUMBER	
	UNDERGROUND POWER PIT		PROPOSED UG TELSTRA CABLE		PROPOSED UG ELECTRICITY CABLE		PROPOSED HOUSE DRAIN	
	FIRE PLUG		EX SEWER MAIN		PERMANENT SURVEY MARK	
NAME:	
SIGNATURE:	
ENG. REG.:	
COMPANY:	MORNINGTON PENINSULA SHIRE	
PROJECT QA:	25014	
CONTRACT CN:	2807	
CIVIL 3D DWG:	25014-02	
SURVEY:	JCA	
DRAWN:	P. SARY	
DESIGN:	P. SARY	
CHECKED:	S. TALUKDER	


TENDER ISSUE

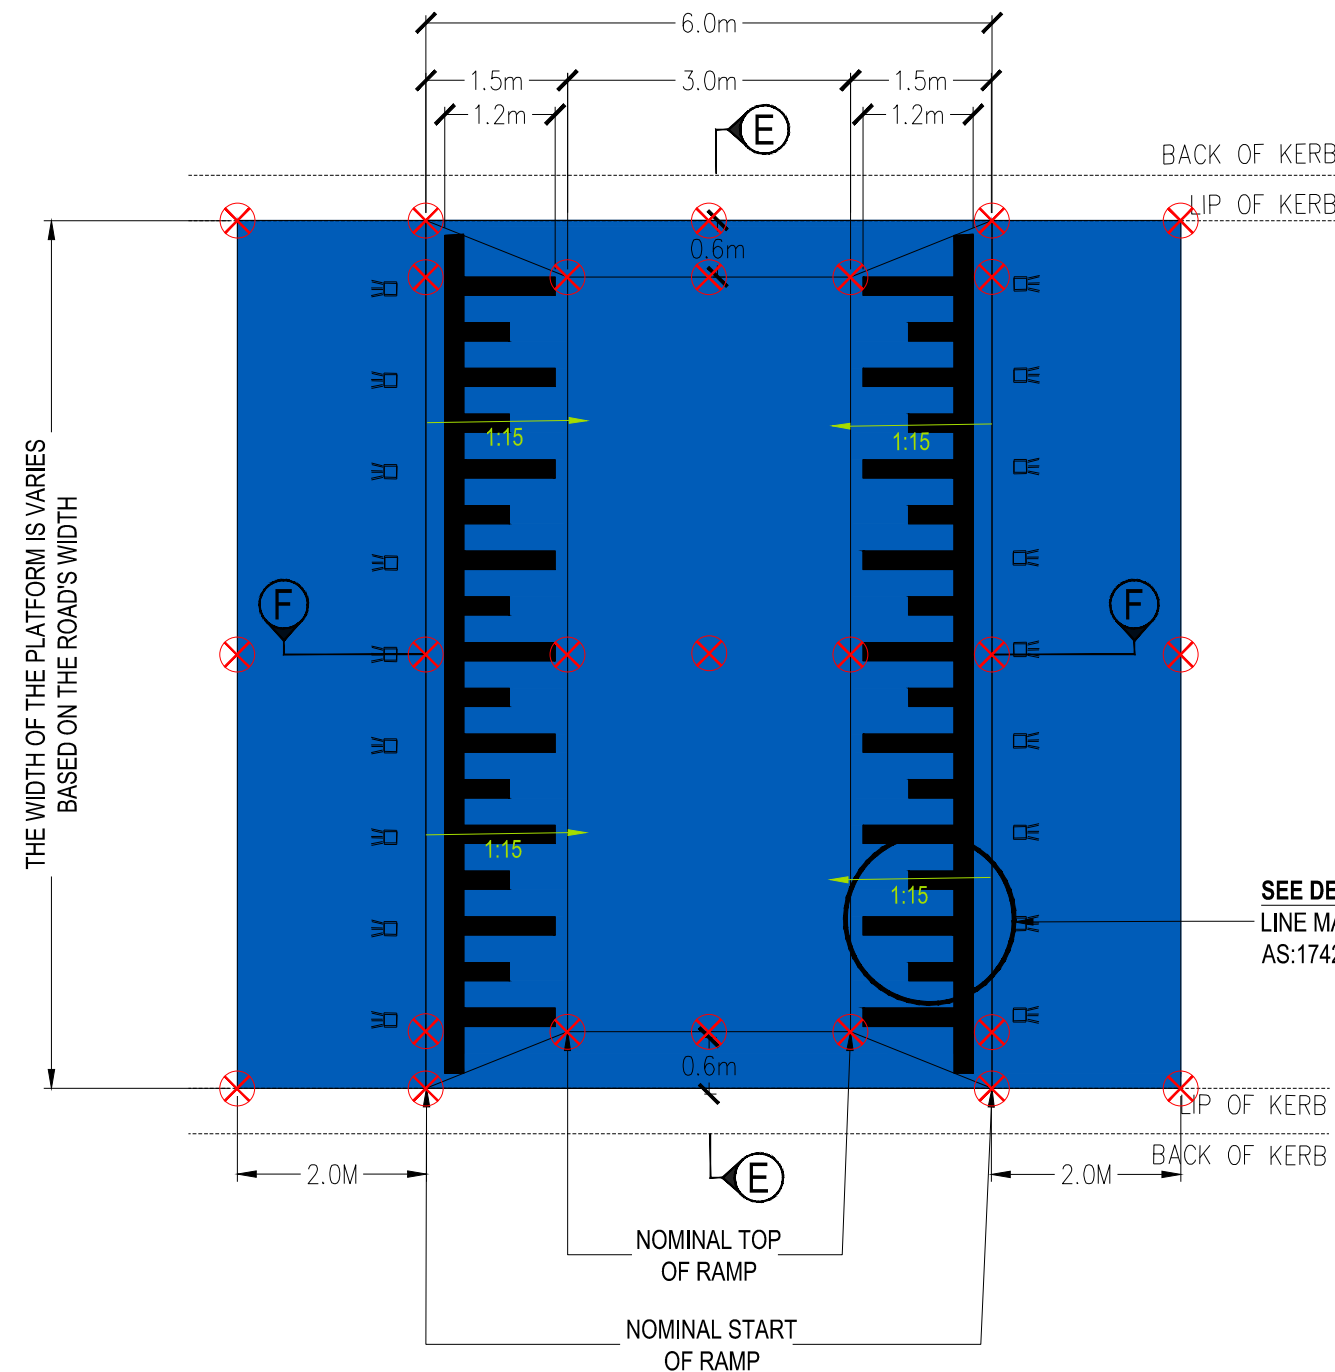


TYPICAL PLAN - RAISED SAFETY PLATFORM (NON - BUS ROUTE)
NOT TO SCALE

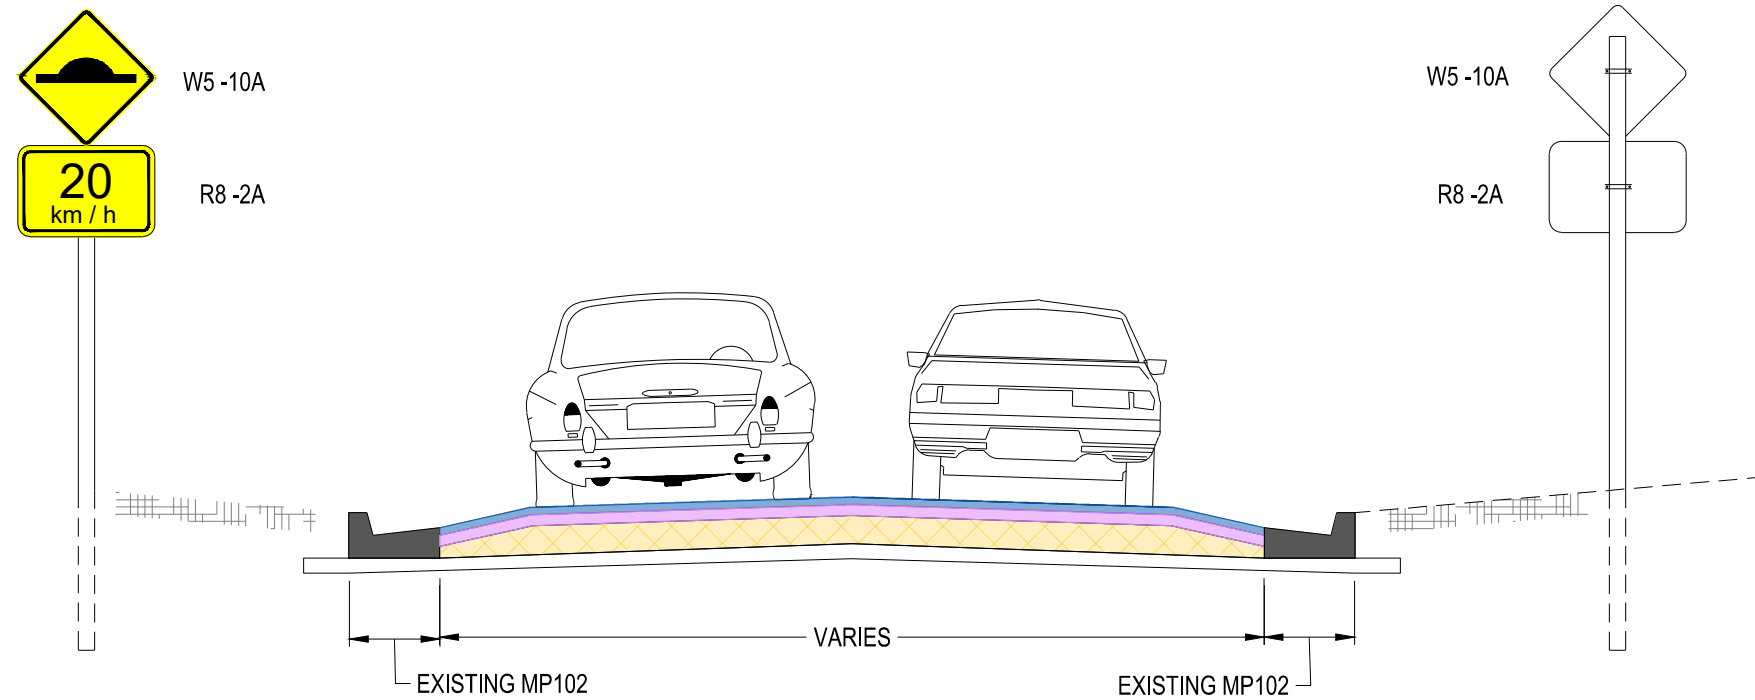


SECTION E-E RAISED SAFETY PLATFORM
NOT TO SCALE

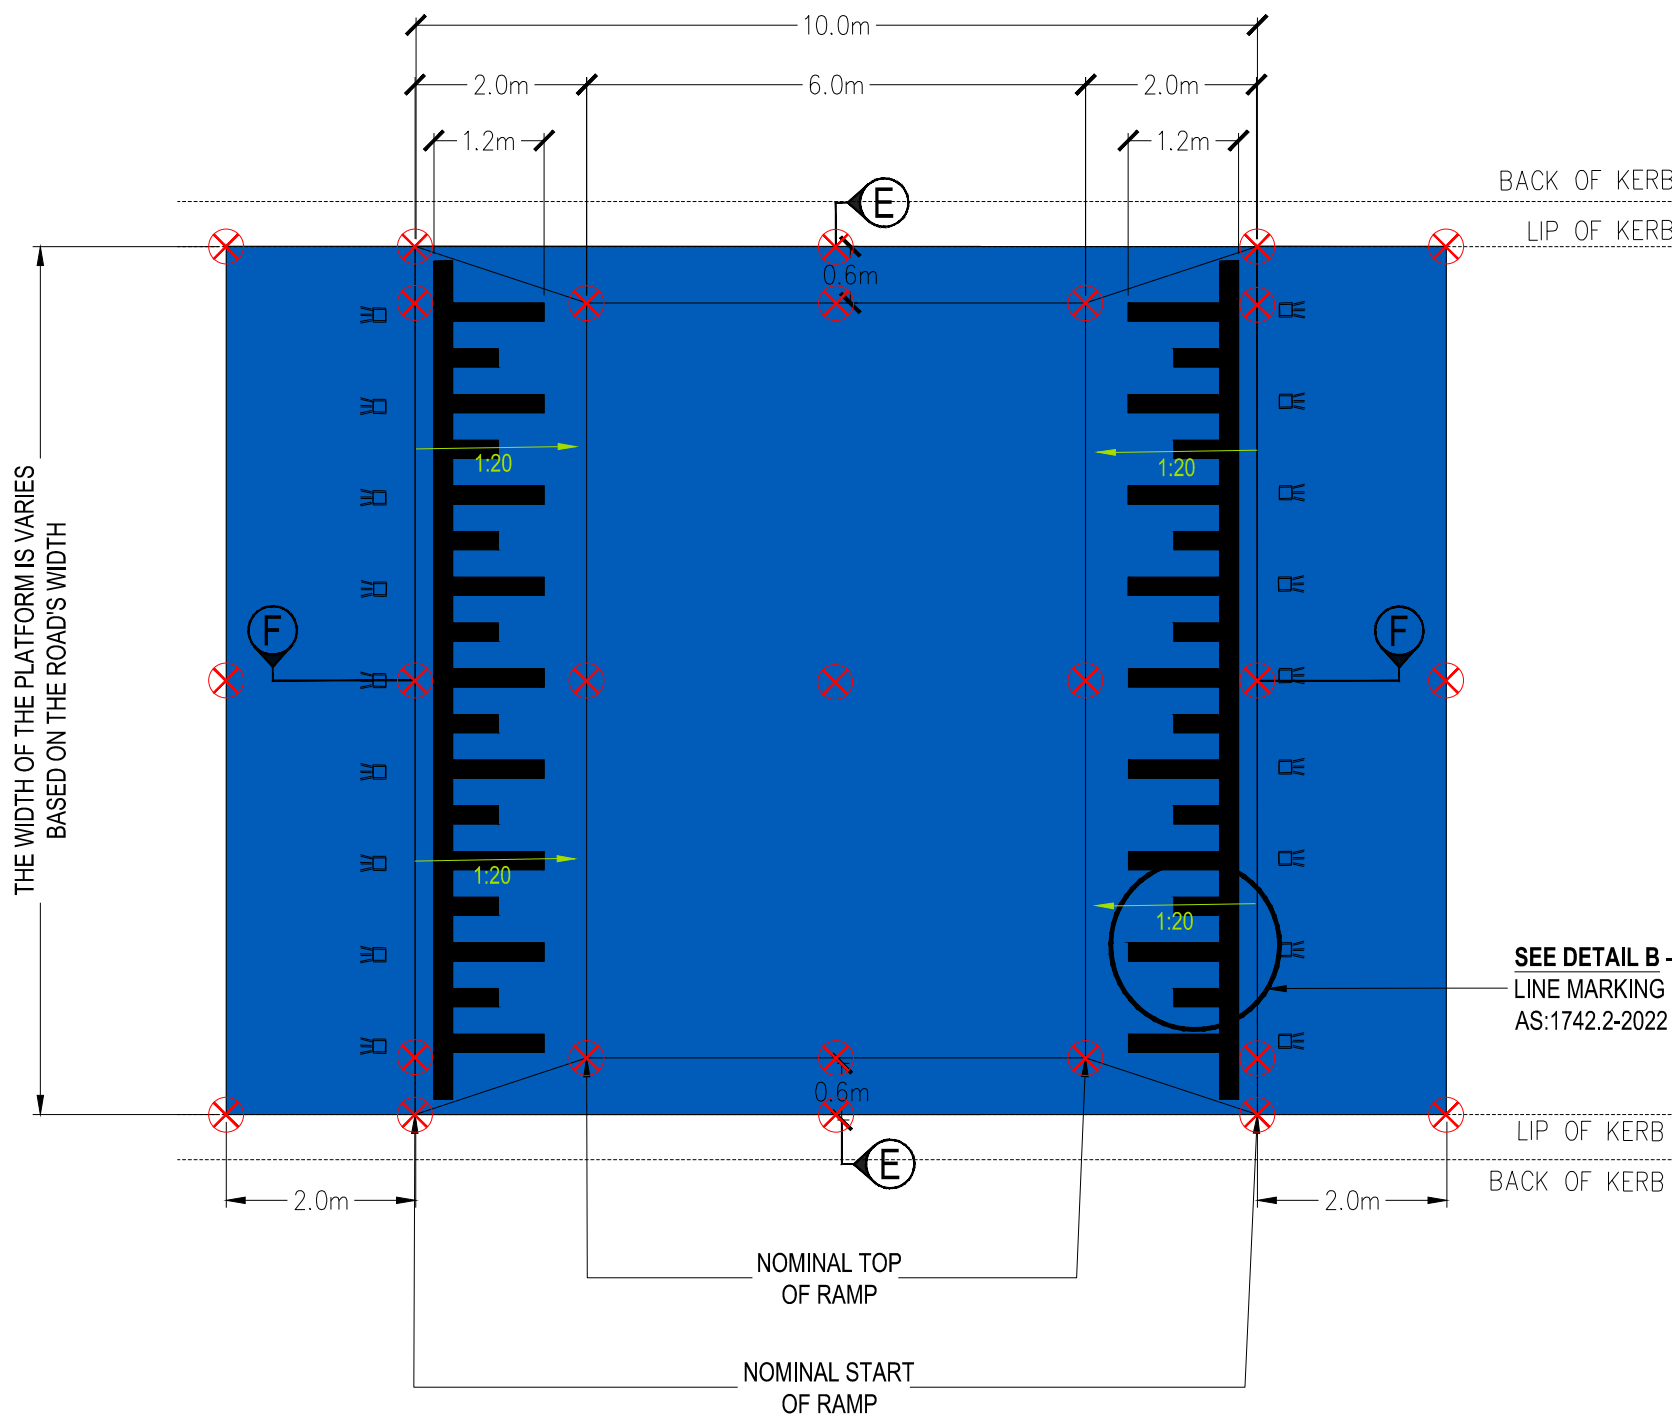


TYPICAL PLAN - RAISED SAFETY PLATFORM (BUS ROUTE)
NOT TO SCALE

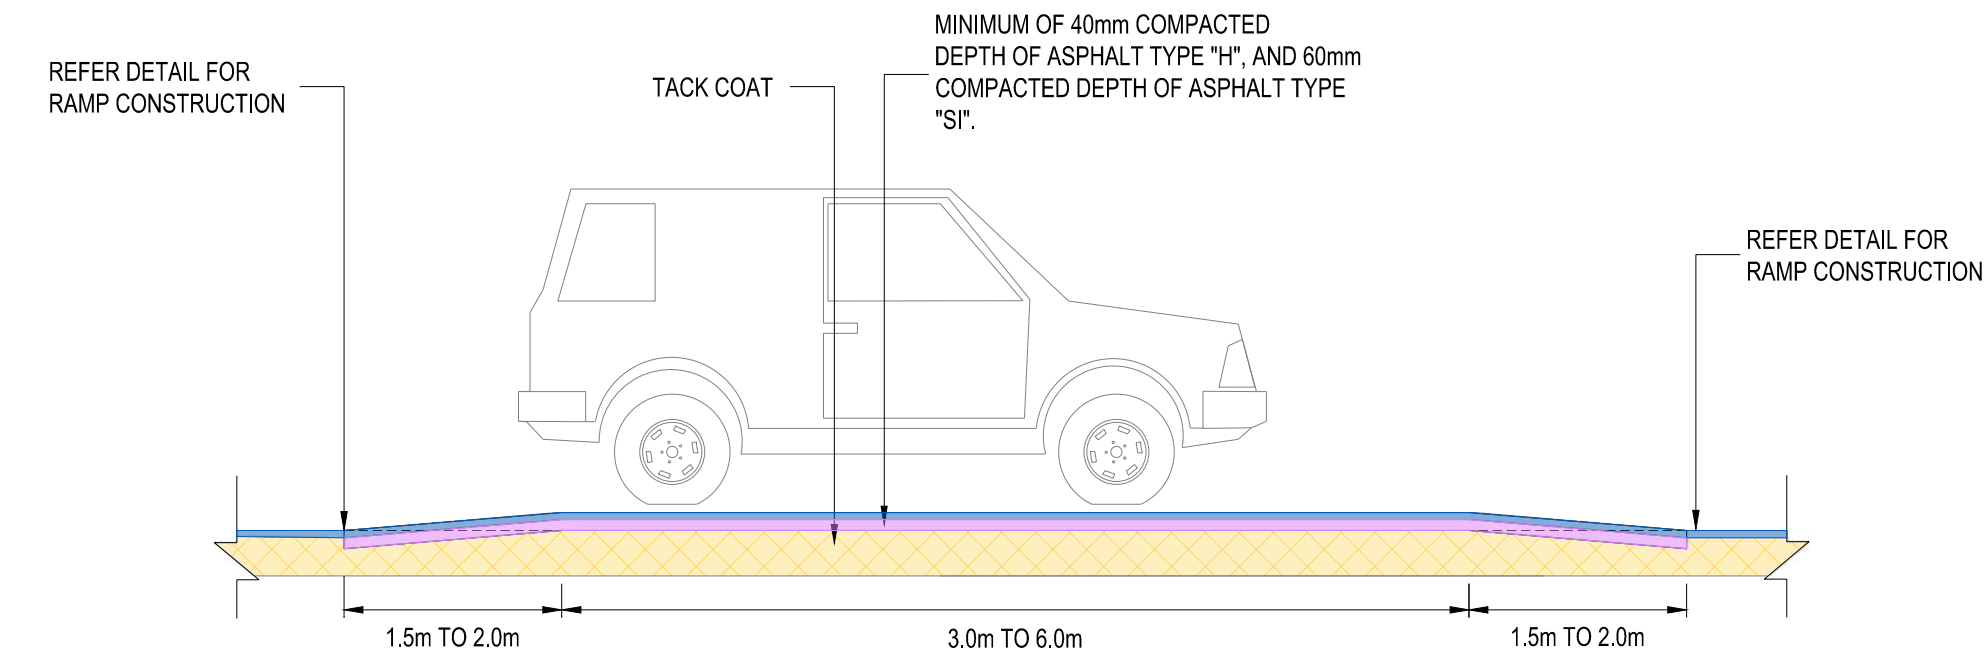

SECTION F-F RAISED SAFETY PLATFORM
NOT TO SCALE

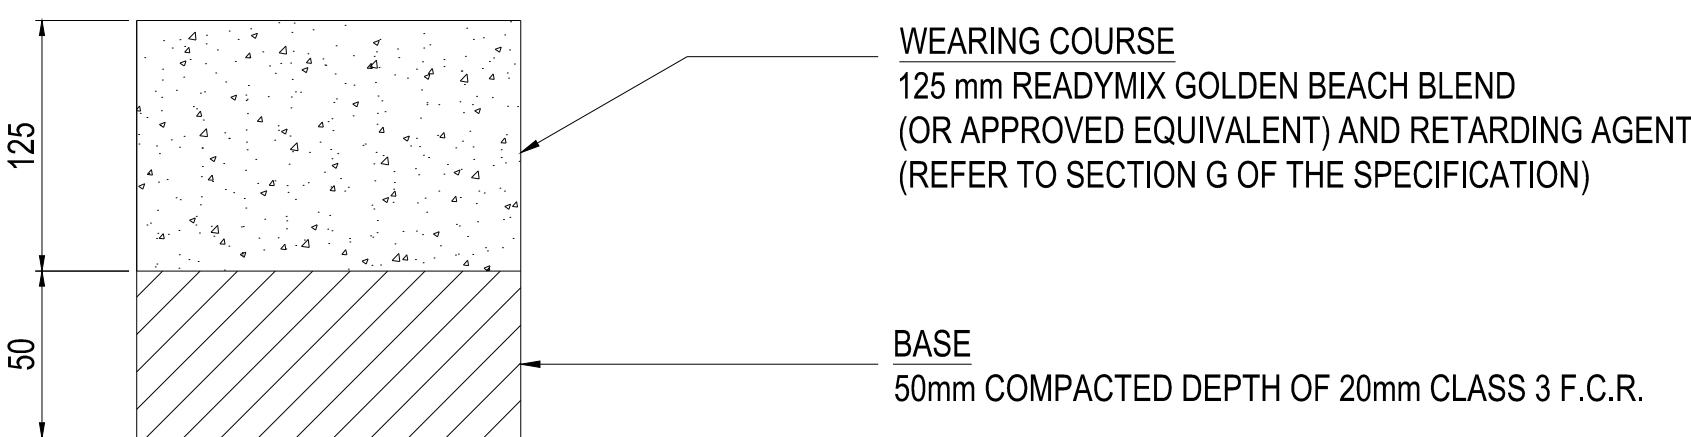





MP903 - PLAIN/EXPOSED AGGREGATE CONCRETE

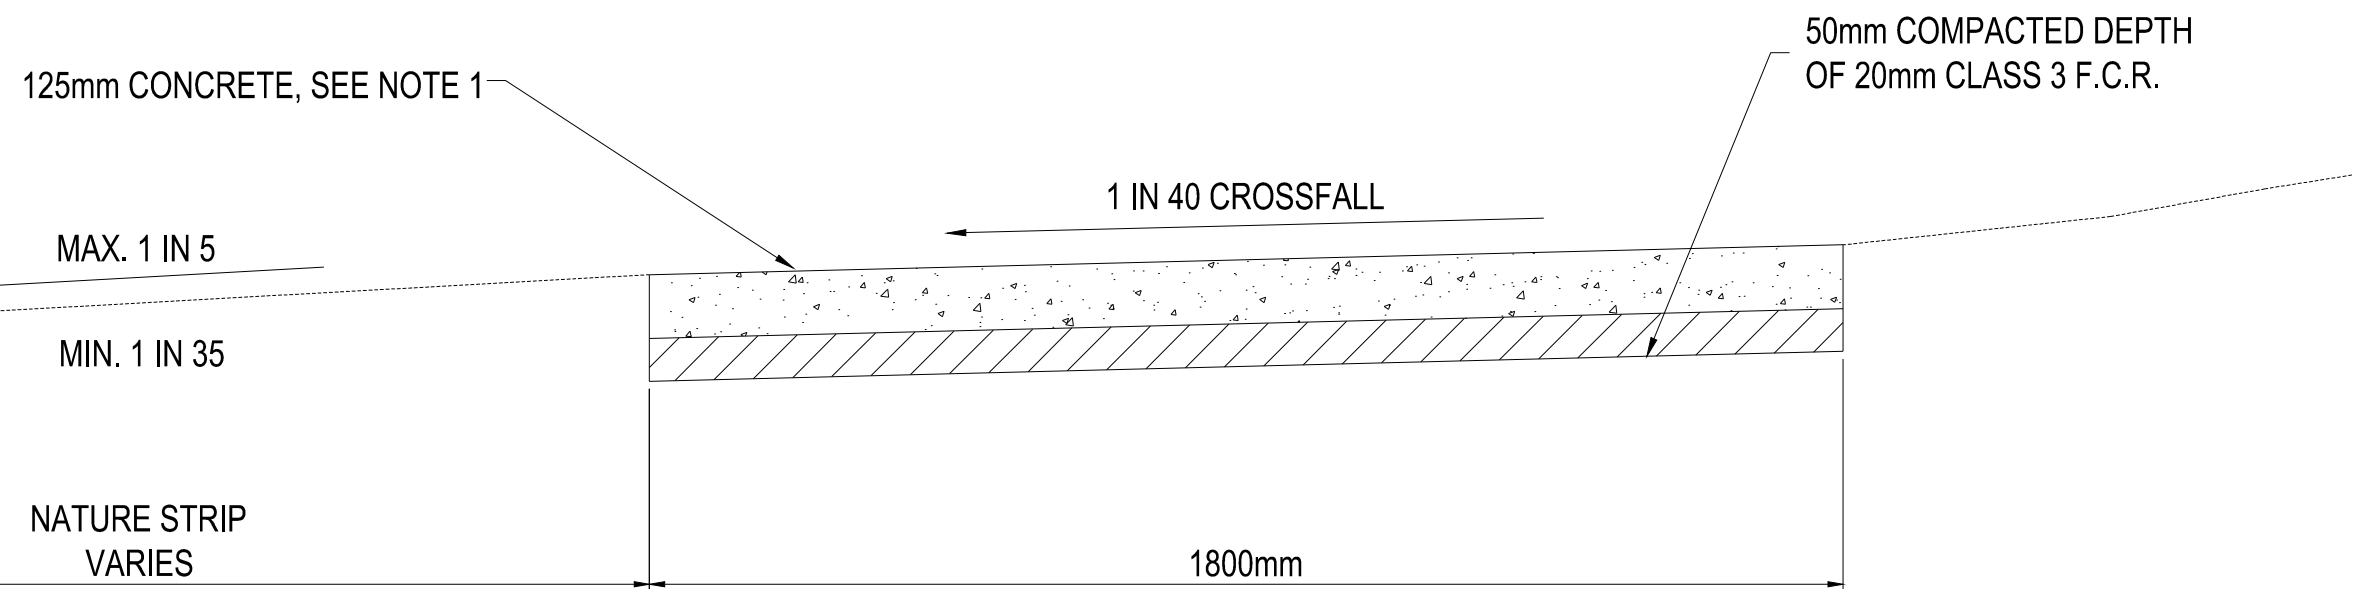

TYPICAL CONCRETE FOOTPATH

- NOTES:
1. ROAD PLATFORMS ARE TO BE LOCATED WITHIN 5m OF AN EXISTING STREET LIGHT OR A NEW STREET LIGHT MUST BE INSTALLED WITHIN 5m OF A ROAD PLATFORMS.
 2. REFER TO TRAFFIC ENGINEERING MANUAL Vol. 1 Ch. 8 FOR SIGNAGE REQUIREMENTS.
 3. THE PLATFORM THICKNESS TOLERANCE IS $\pm 10\text{mm}$.
 4. LINE MARKINGS APPROVED WHITE LONG-LIFE PAINT.
 5. RAMP GRADINGS MUST BE:
 - 5.1. NON-BUS ROUTE - 1:15
 - 5.2. BUS ROUTE - 1:20
 7. THE 2m APPROACH PAVEMENT EXTENSION ON BOTH SIDES OF THE PLATFORMS IS TO BE CONSTRUCTED IN ACCORDANCE WITH RAMP CONSTRUCTION DETAIL, OR UNDER THE DIRECTION OF THE COUNCIL REPRESENTATIVE, OR AS SPECIFIED IN THE GEOTECHNICAL REPORT.
 8. THE CONTRACTOR IS TO PROVIDE A REPORT DETAILING SURVEY POINTS TAKEN BEFORE AND AFTER CONSTRUCTION, INCLUDING DIMENSIONS & RAMP GRADING INFORMATION FOR ALL DIRECTIONS.

⊗ SURVEY POINTS FOR THE BOX OUT AREA BEFORE & AFTER THE CONSTRUCTION.

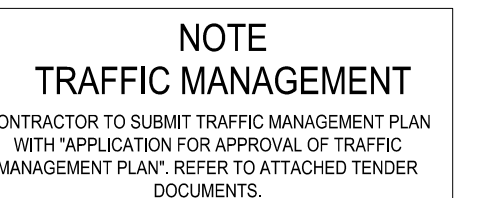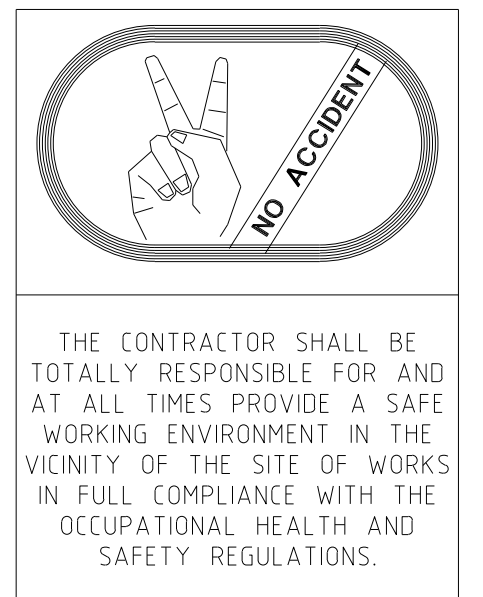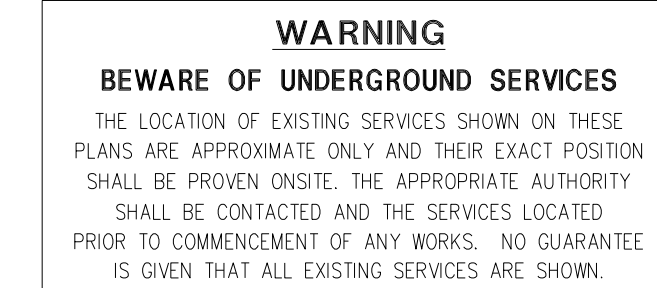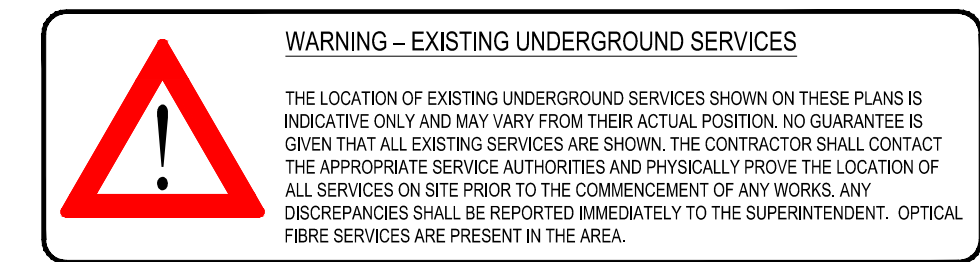

NOTE
CONTRACTOR TO EXCAVATE & OPEN PROPOSED PIPE TRENCH TO CONFIRM ALL SERVICE CROSSINGS PRIOR TO CONSTRUCTION/ LAYING OF REINFORCED CONCRETE PIPES.

TENDER ISSUE

LEGEND									
	TELSTRA POLE		FIRE HYDRANT		EX-UNDERGROUND ELECTRICITY CABLE		PROPOSED KERB AND CHANNEL		EXISTING HOUSE DRAIN
	TELSTRA PIT		WATER STOP VALVE		EX-OVERHEAD POWER CABLE		EXISTING KERB AND CHANNEL		PROPOSED PROPERTY INLET
	PHONE BOX		GAS VALVE		PROPOSED WATER MAIN		TREE		
	POWER POLE		SEWER MANHOLE		PROPOSED GAS MAIN		TREE TO BE REMOVED		
	LIGHT POLE		EX-WATER MAIN		PROPOSED UG TELSTRA CABLE		PROPOSED DRAINAGE		
	LANTERN		EX-GAS MAIN		PROPOSED SEWER MAIN		EXISTING DRAINAGE		
	UNDERGROUND POWER PIT		EX-UNDERGROUND TELSTRA CABLE		PROPOSED UG ELECTRICITY CABLE		PIT NUMBER		
	FIRE PLUG		EX-SEWER MAIN		PERMANENT SURVEY MARK		PROPOSED HOUSE DRAIN		


REGISTERED ENGINEERS DETAILS				
NAME:				
SIGNATURE:				
ENG. REG.:				
COMPANY:	MORNINGTON PENINSULA SHIRE			

INTERNAL REFERENCES				
PROJECT QA:	25014			
CONTRACT CN:	2807			
CIVIL 3D DWG:	25014-03			
SURVEY:	JCA			
DRAWN:	P.SARY			
DESIGN:	P.SARY			
CHECKED:	S.TALUKDER			


B	TENDER	P.SARY M. ROBIN		
A	PRELIMINARY			
No	DRAWING REVISION DETAILS			

DES	CHKD	APPD	DATE
-----	------	------	------


PLAN REF No.	REV
25014-03	B

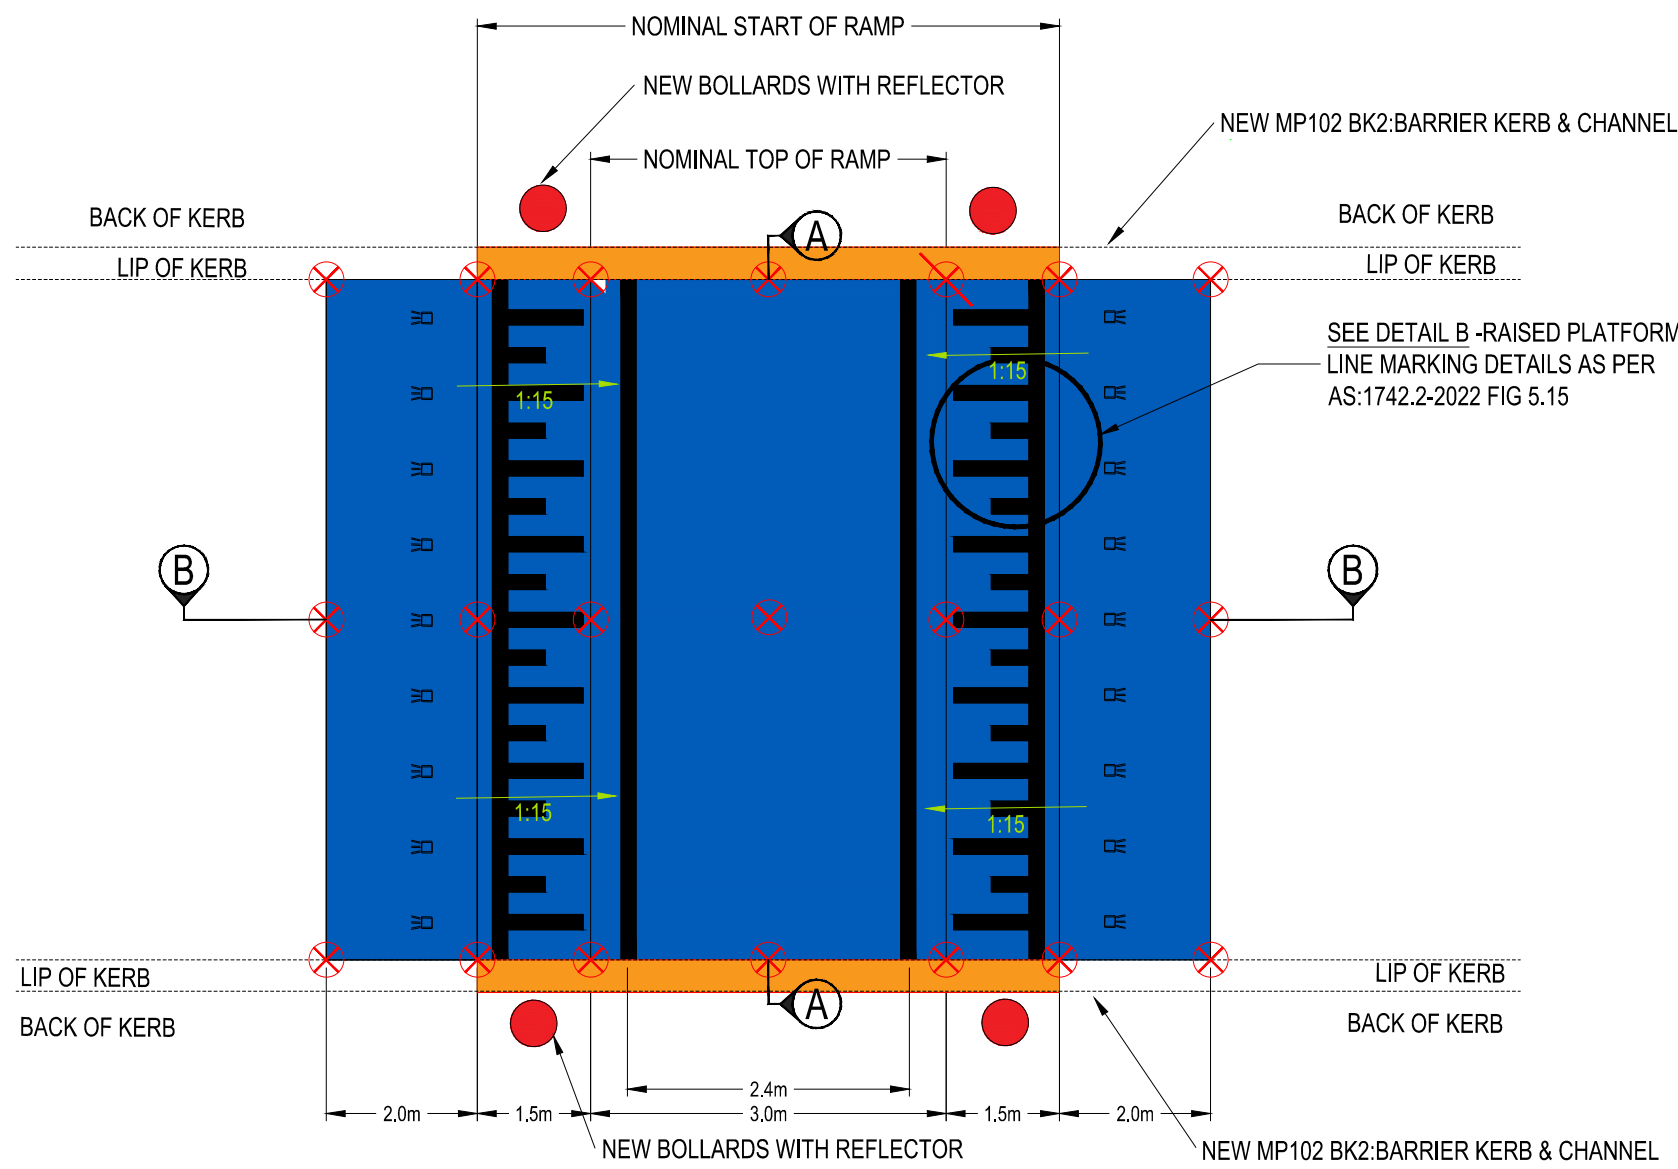


TYPICAL PLAN - RAISED SCHOOL CROSSING (NON-BUS ROUTE)
NOT TO SCALE

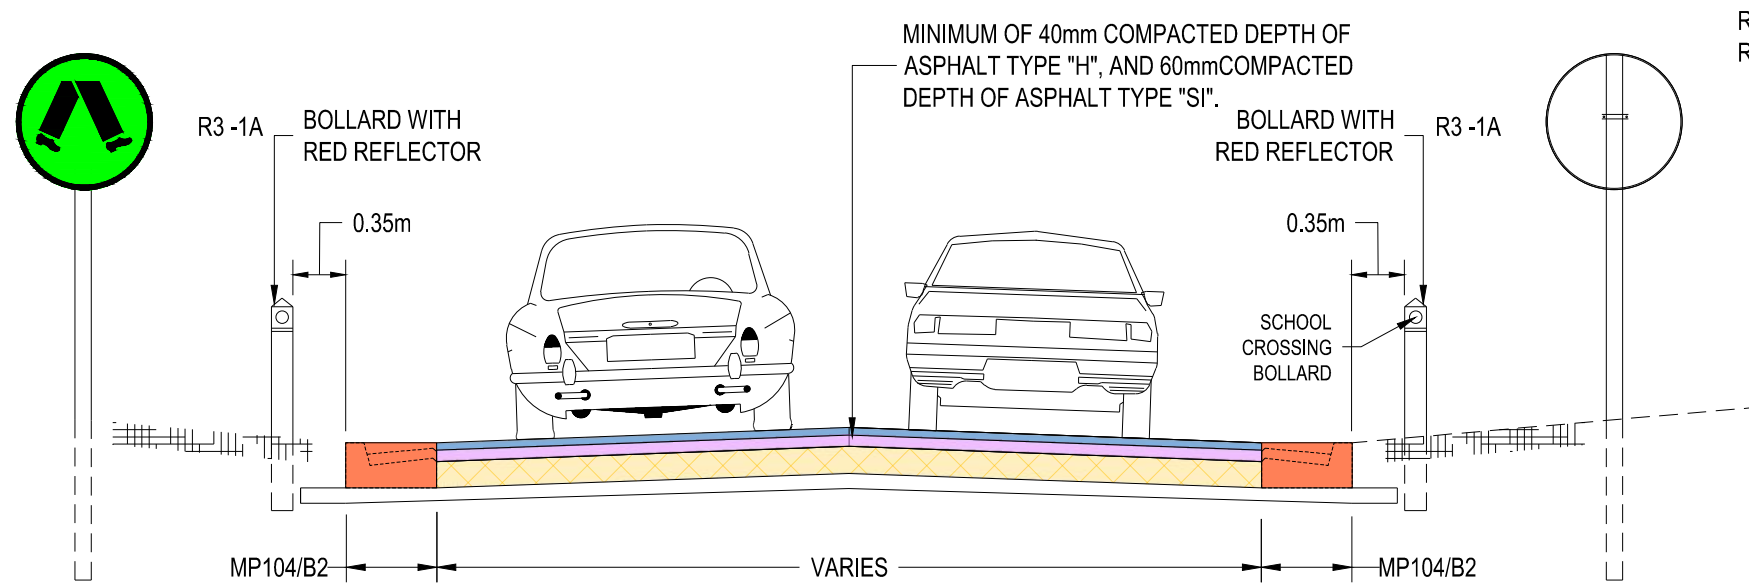


SECTION A-A RAISED PEDESTRAIN CROSSING
NOT TO SCALE

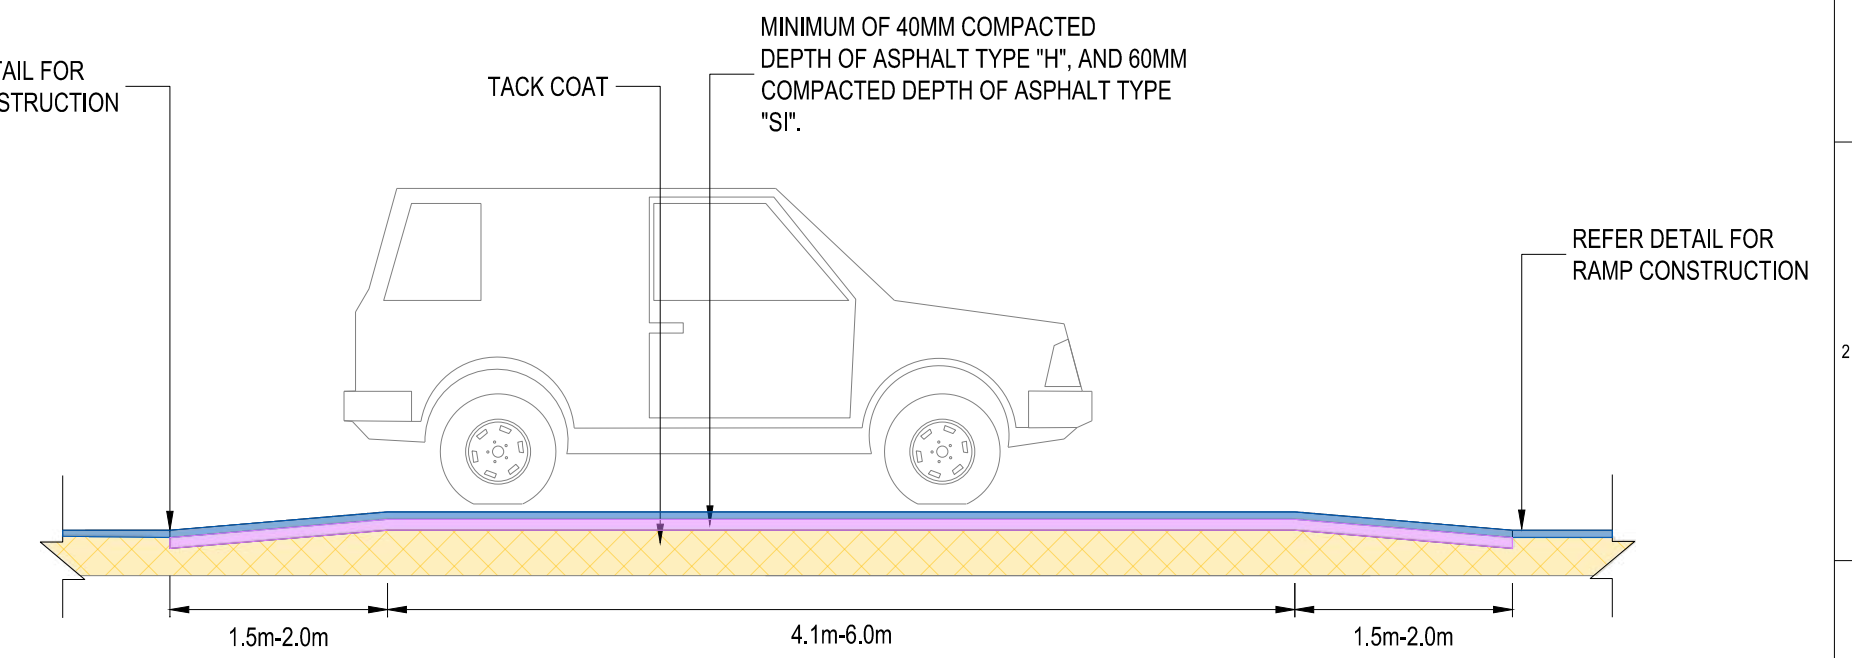


SECTION B-B RAISED SAFETY PLATFORM
NOT TO SCALE

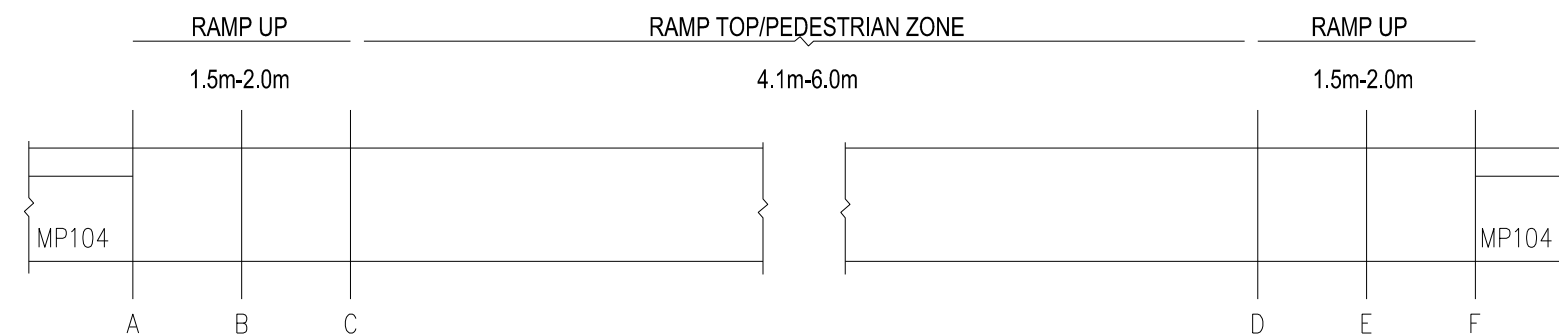


PEDESTRIAN ZONE KERB PLAN FOR WOMBAT CROSSING
NOT TO SCALE

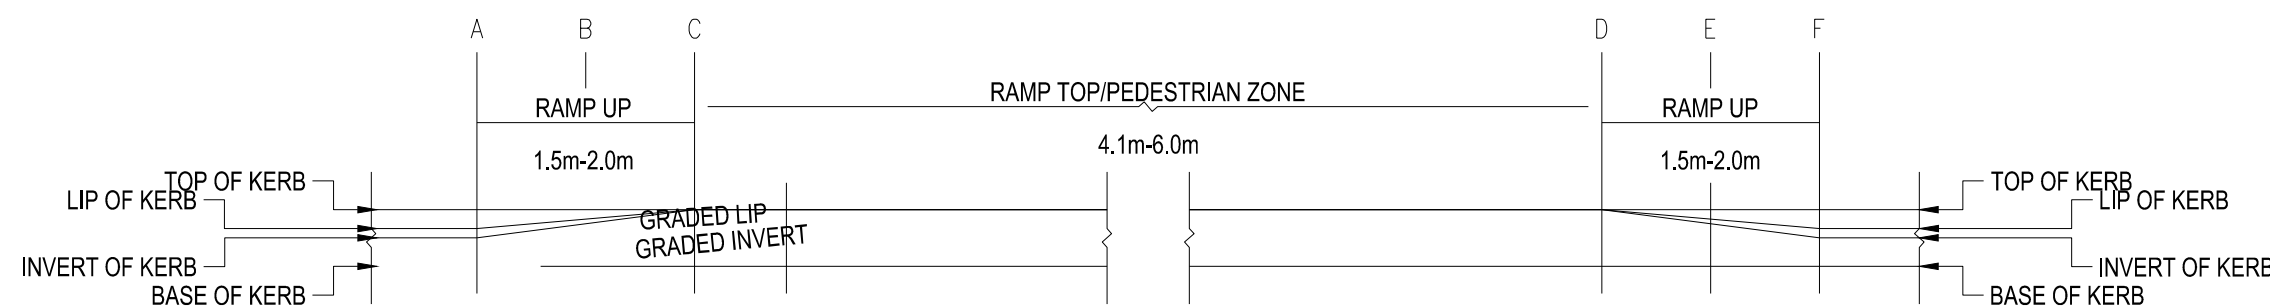


PEDESTRIAN ZONE KERB GRADING FOR WOMBAT CROSSING
NOT TO SCALE

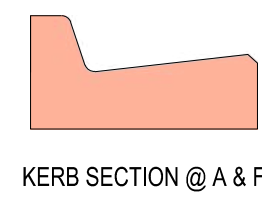


KERB SECTION @ A & F

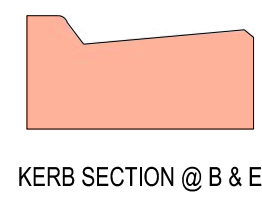





KERB SECTION @ B & E

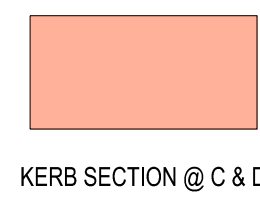

KERB SECTION @ C & D

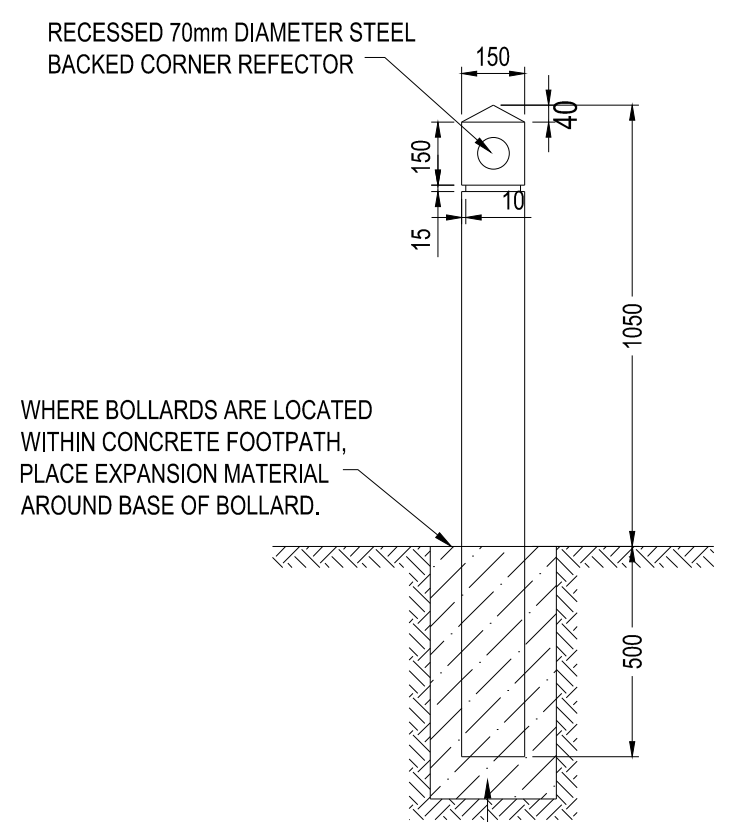

MP804 - NEW BOLLARDS WITH REFLECTOR

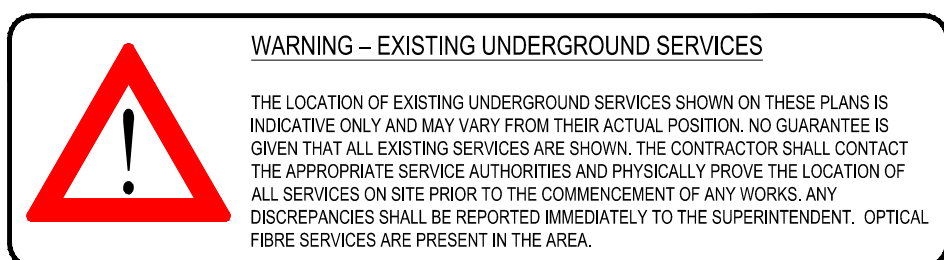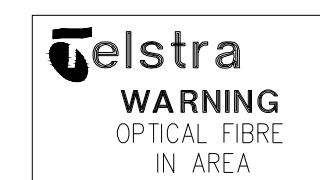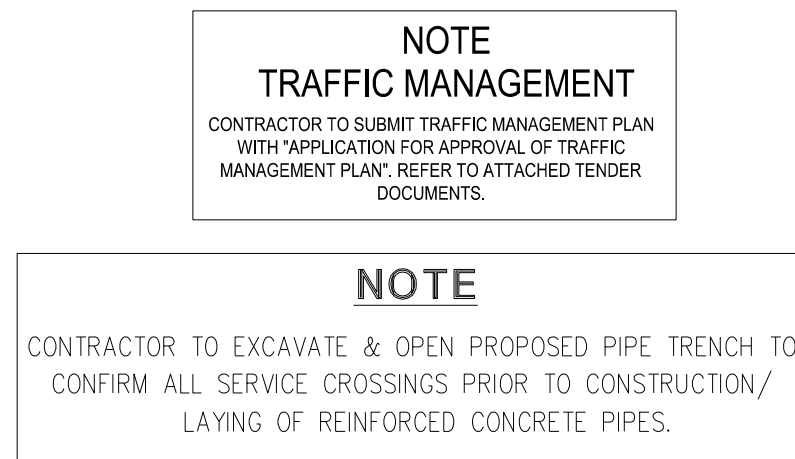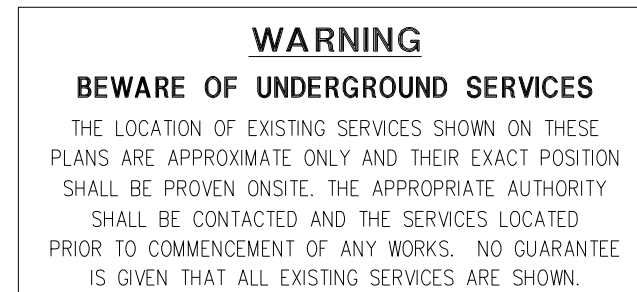

LEGEND					
	TELSTRA POLE		FIRE HYDRANT		EX UG/GROUND ELECTRICITY CABLE
	TELSTRA PIT		WATER STOP VALVE		EX OVERHEAD POWER CABLE
	PHONE BOX		GAS VALVE		PROPOSED WATER MAIN
	POWER POLE		SEWER MANHOLE		PROPOSED GAS MAIN
	LIGHT POLE		EX WATER MAIN		PROPOSED UG TELSTRA CABLE
	LANTERN		EX GAS MAIN		PROPOSED SEWER MAIN
	UNDERGROUND POWER PIT		EX UG/GROUND TELSTRA CABLE		PROPOSED UG ELECTRICITY CABLE
	FIRE PLUG		EX SEWER MAIN		PERMANENT SURVEY MARK
					PROPOSED KERB AND CHANNEL
					EXISTING KERB AND CHANNEL
					TREE
					TREE TO BE REMOVED
					PROPOSED DRAINAGE
					EXISTING DRAINAGE
					PIT NUMBER
					PROPOSED HOUSE DRAIN

REGISTERED ENGINEERS DETAILS	
NAME:	
SIGNATURE:	
ENG.REG.:	
COMPANY:	MORNINGTON PENINSULA SHIRE


INTERNAL REFERENCES				
PROJECT QA:	25014			
CONTRACT CN:	2807			
CIVIL 3D DWG:	25014-04			
SURVEY:	JCA			
DRAWN:	P.SARY			
DESIGN:	P.SARY			
CHECKED:	S.TALUKDER			
B TENDER	P.SARY M.ROBIN			
A PRELIMINARY				
No DRAWING REVISION DETAILS				
	DES	CHKD	APPD	DATE




BLACKSPOT - CAPEL SOUND AREA-WIDE
CAPEL SOUND
LOCAL AREA TRAFFIC MANAGEMENT IMPROVEMENT
RAISED SCHOOL CROSSING - TYPICAL DETAIL

DATUM:	A.H.D
PROJECTION:	MG2020 ZONE 55
DATE OF PLAN:	20/05/2026
SCALE AT :	AS SHOWN
SHEET No. 04 OF 35	
PLAN REF No.	REV
25014-04	B


TENDER ISSUE

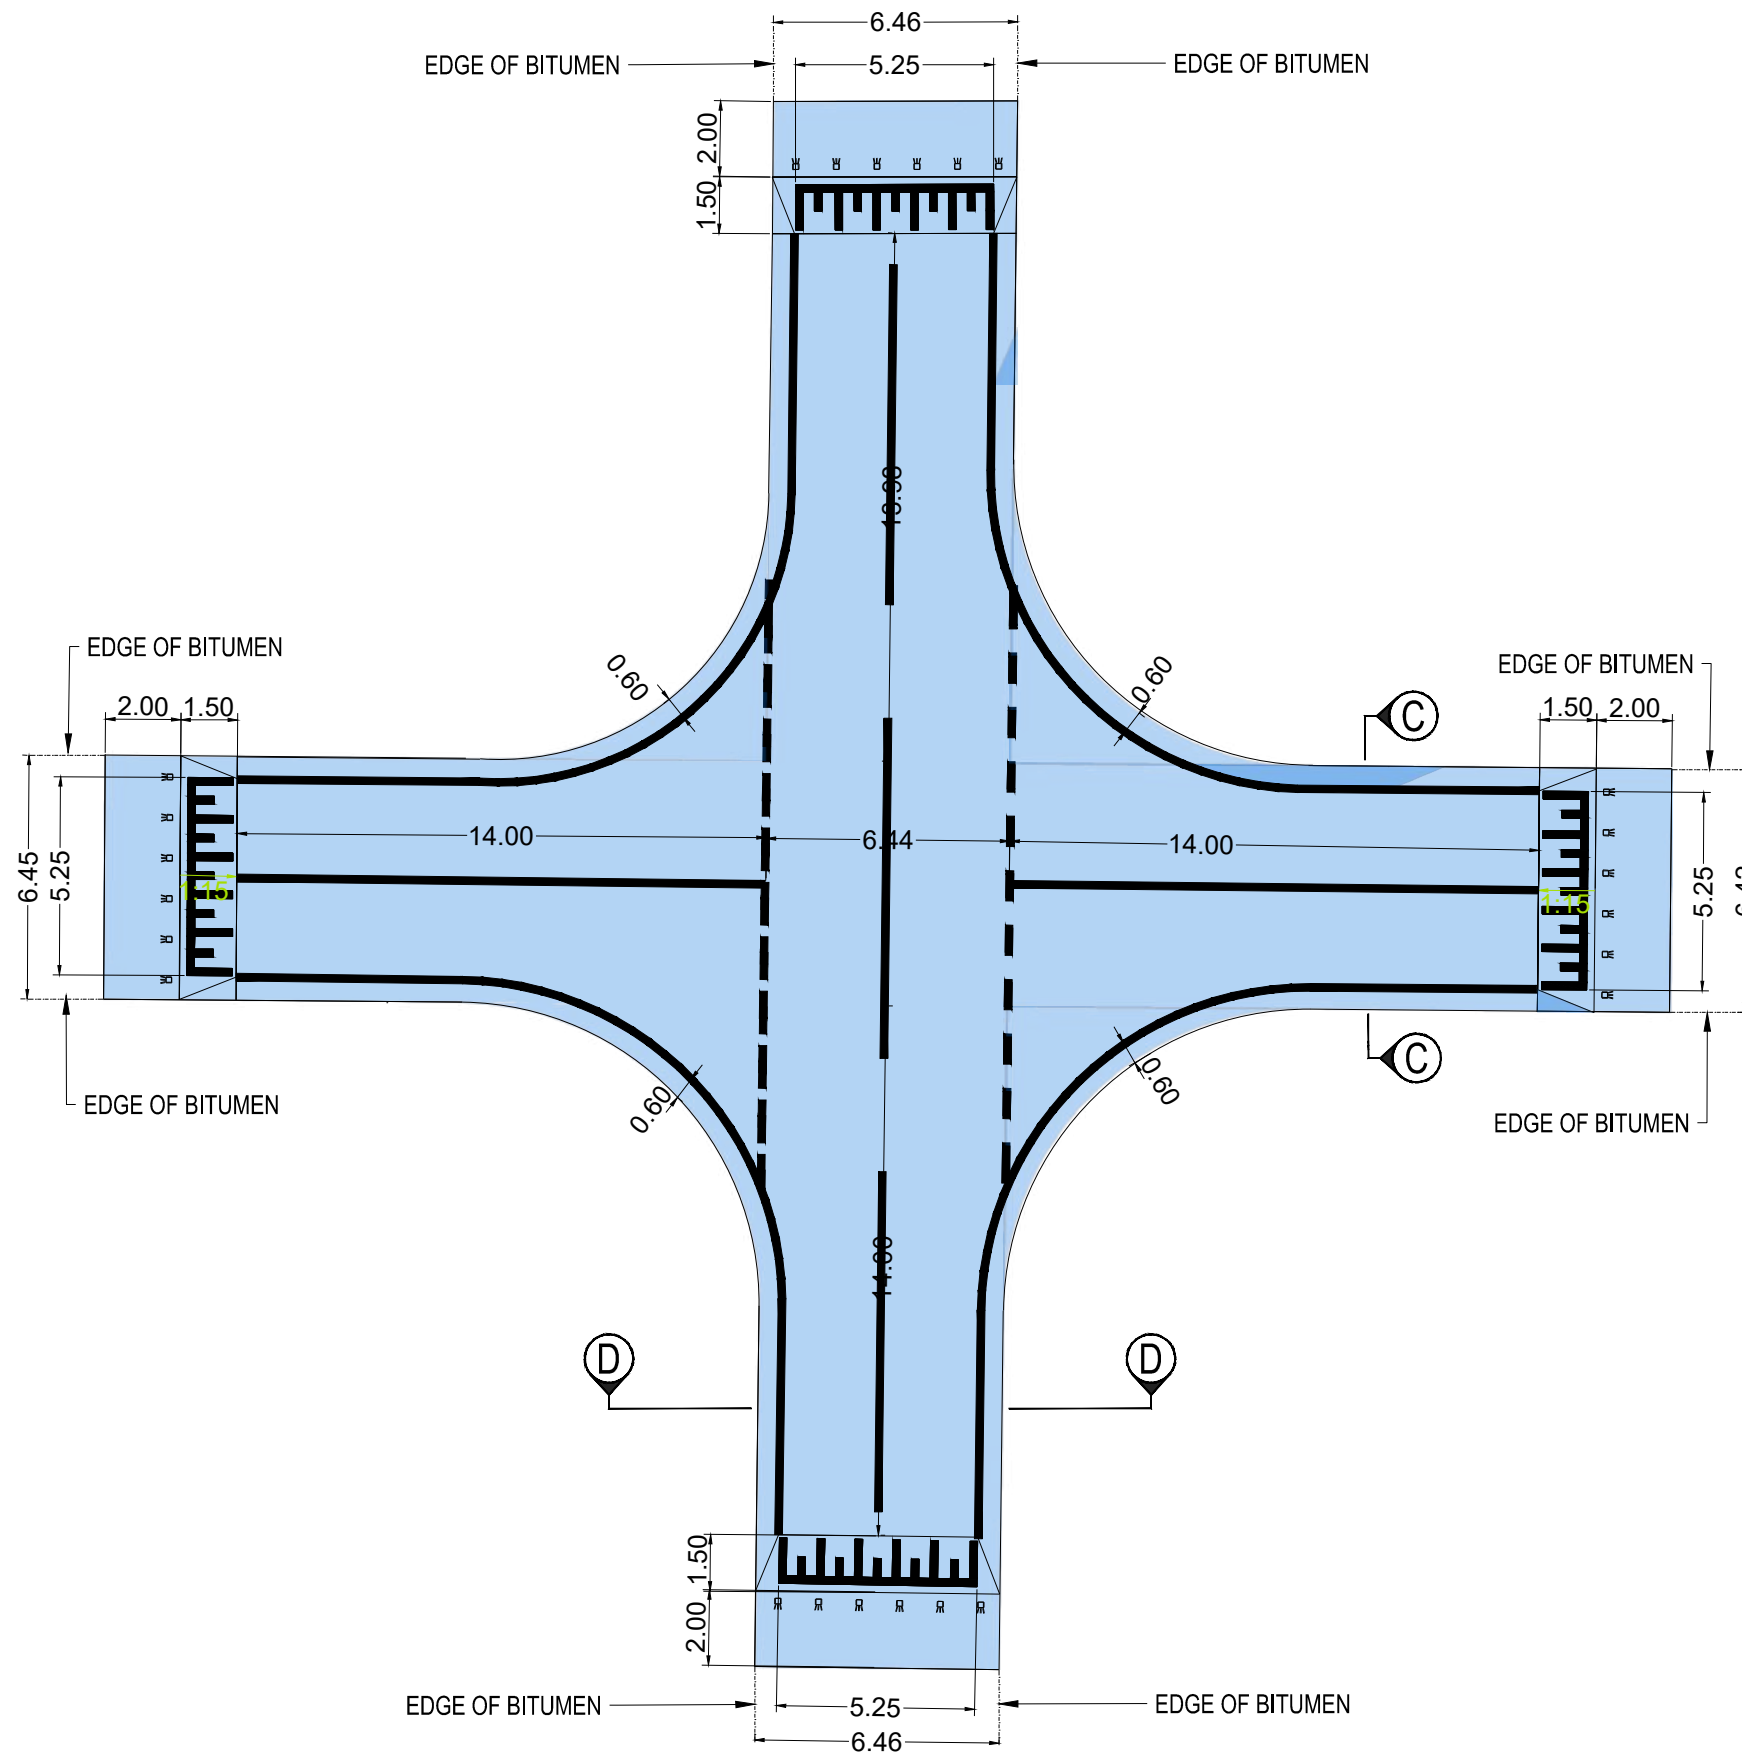


TYPICAL PLAN - RAISED SAFETY INTERSECTION
NOT TO SCALE

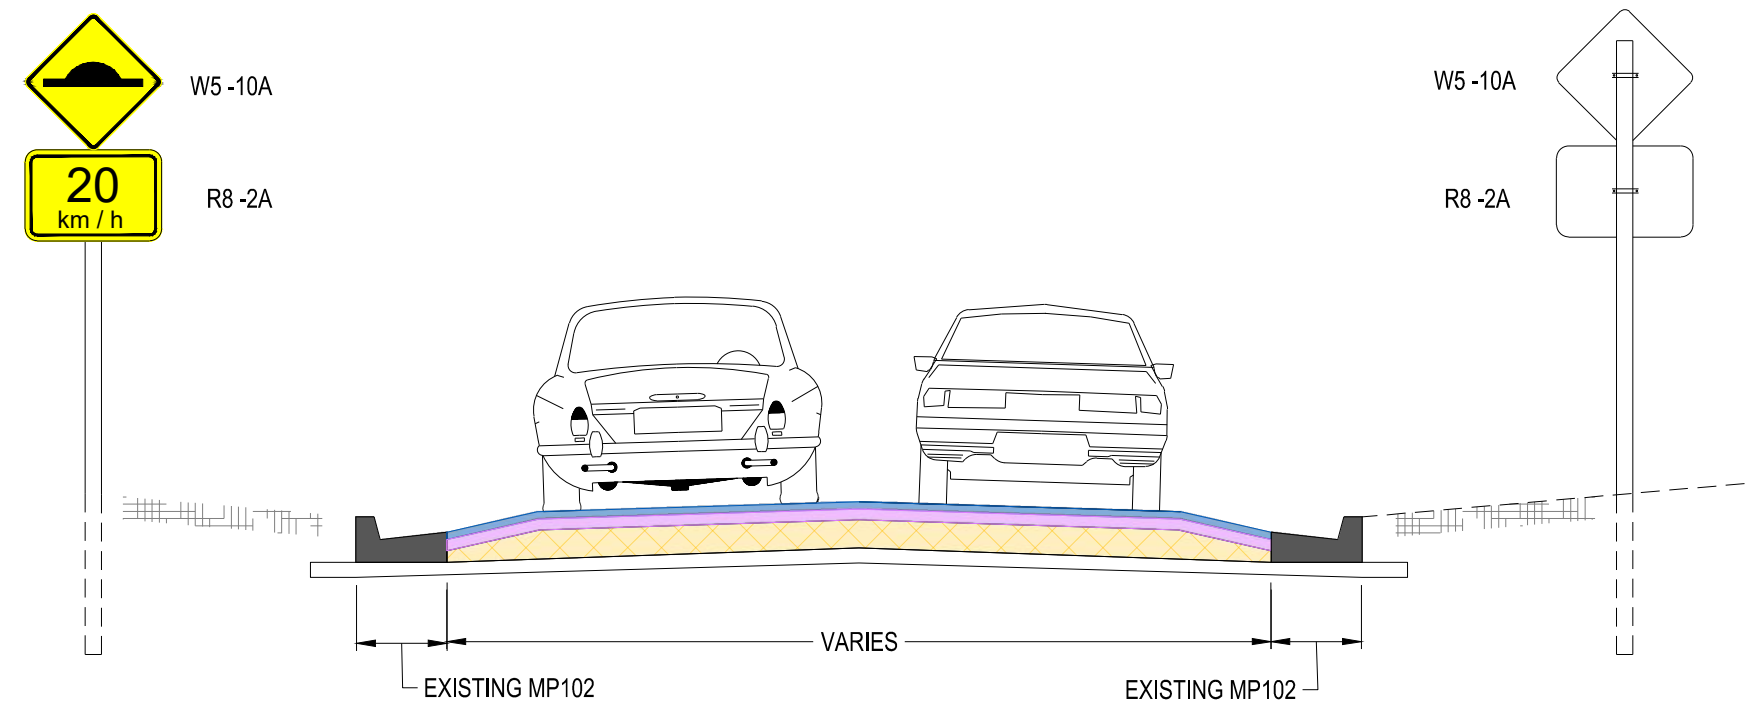



MOORFIELD AVE - RAISED INTERSECTION - SECTION C-C
NOT TO SCALE

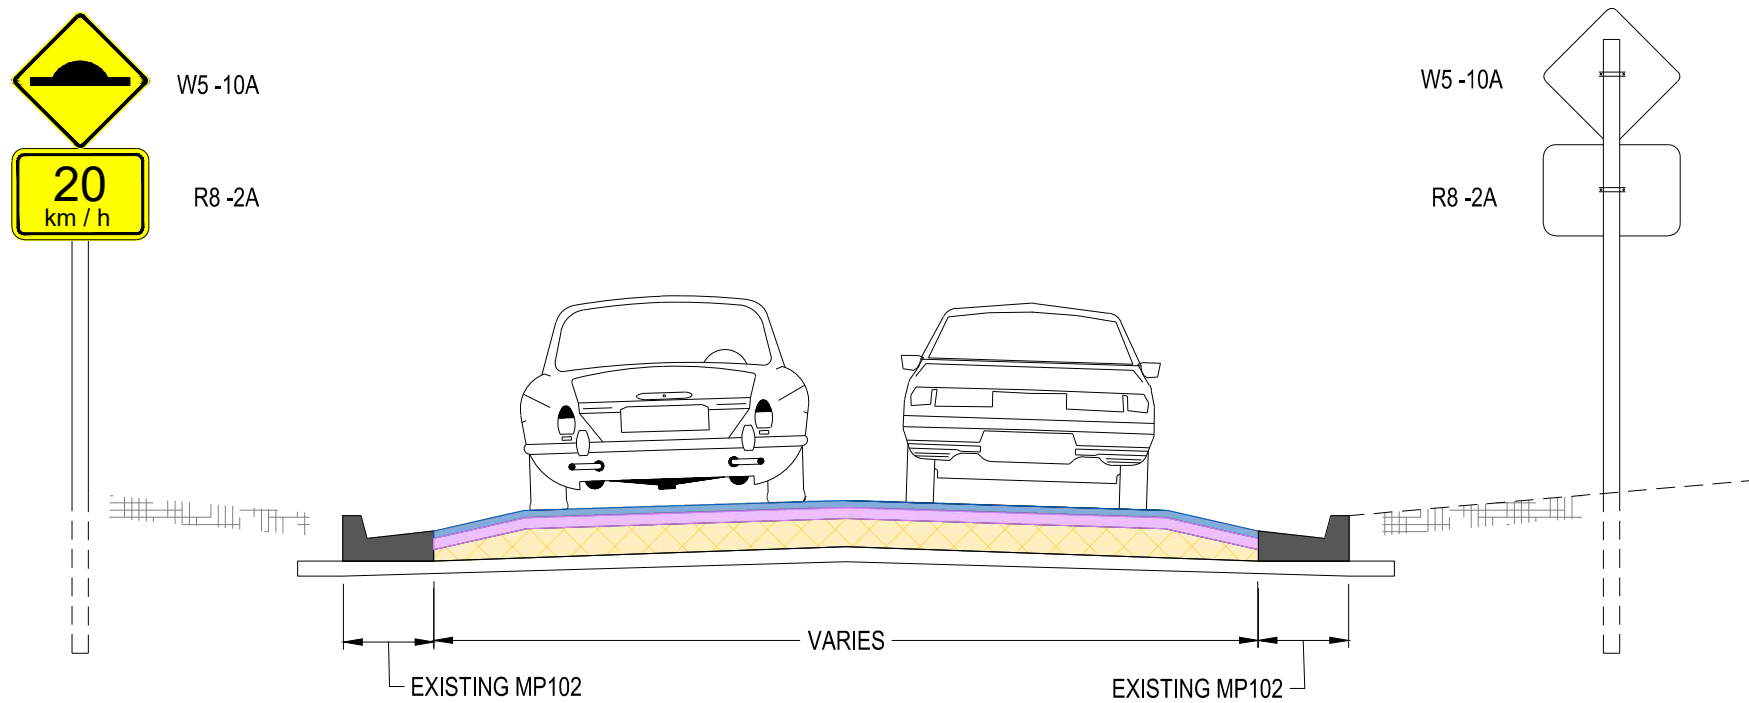


WHITEHEAD GR - RAISED INTERSECTION - SECTION D-D
NOT TO SCALE

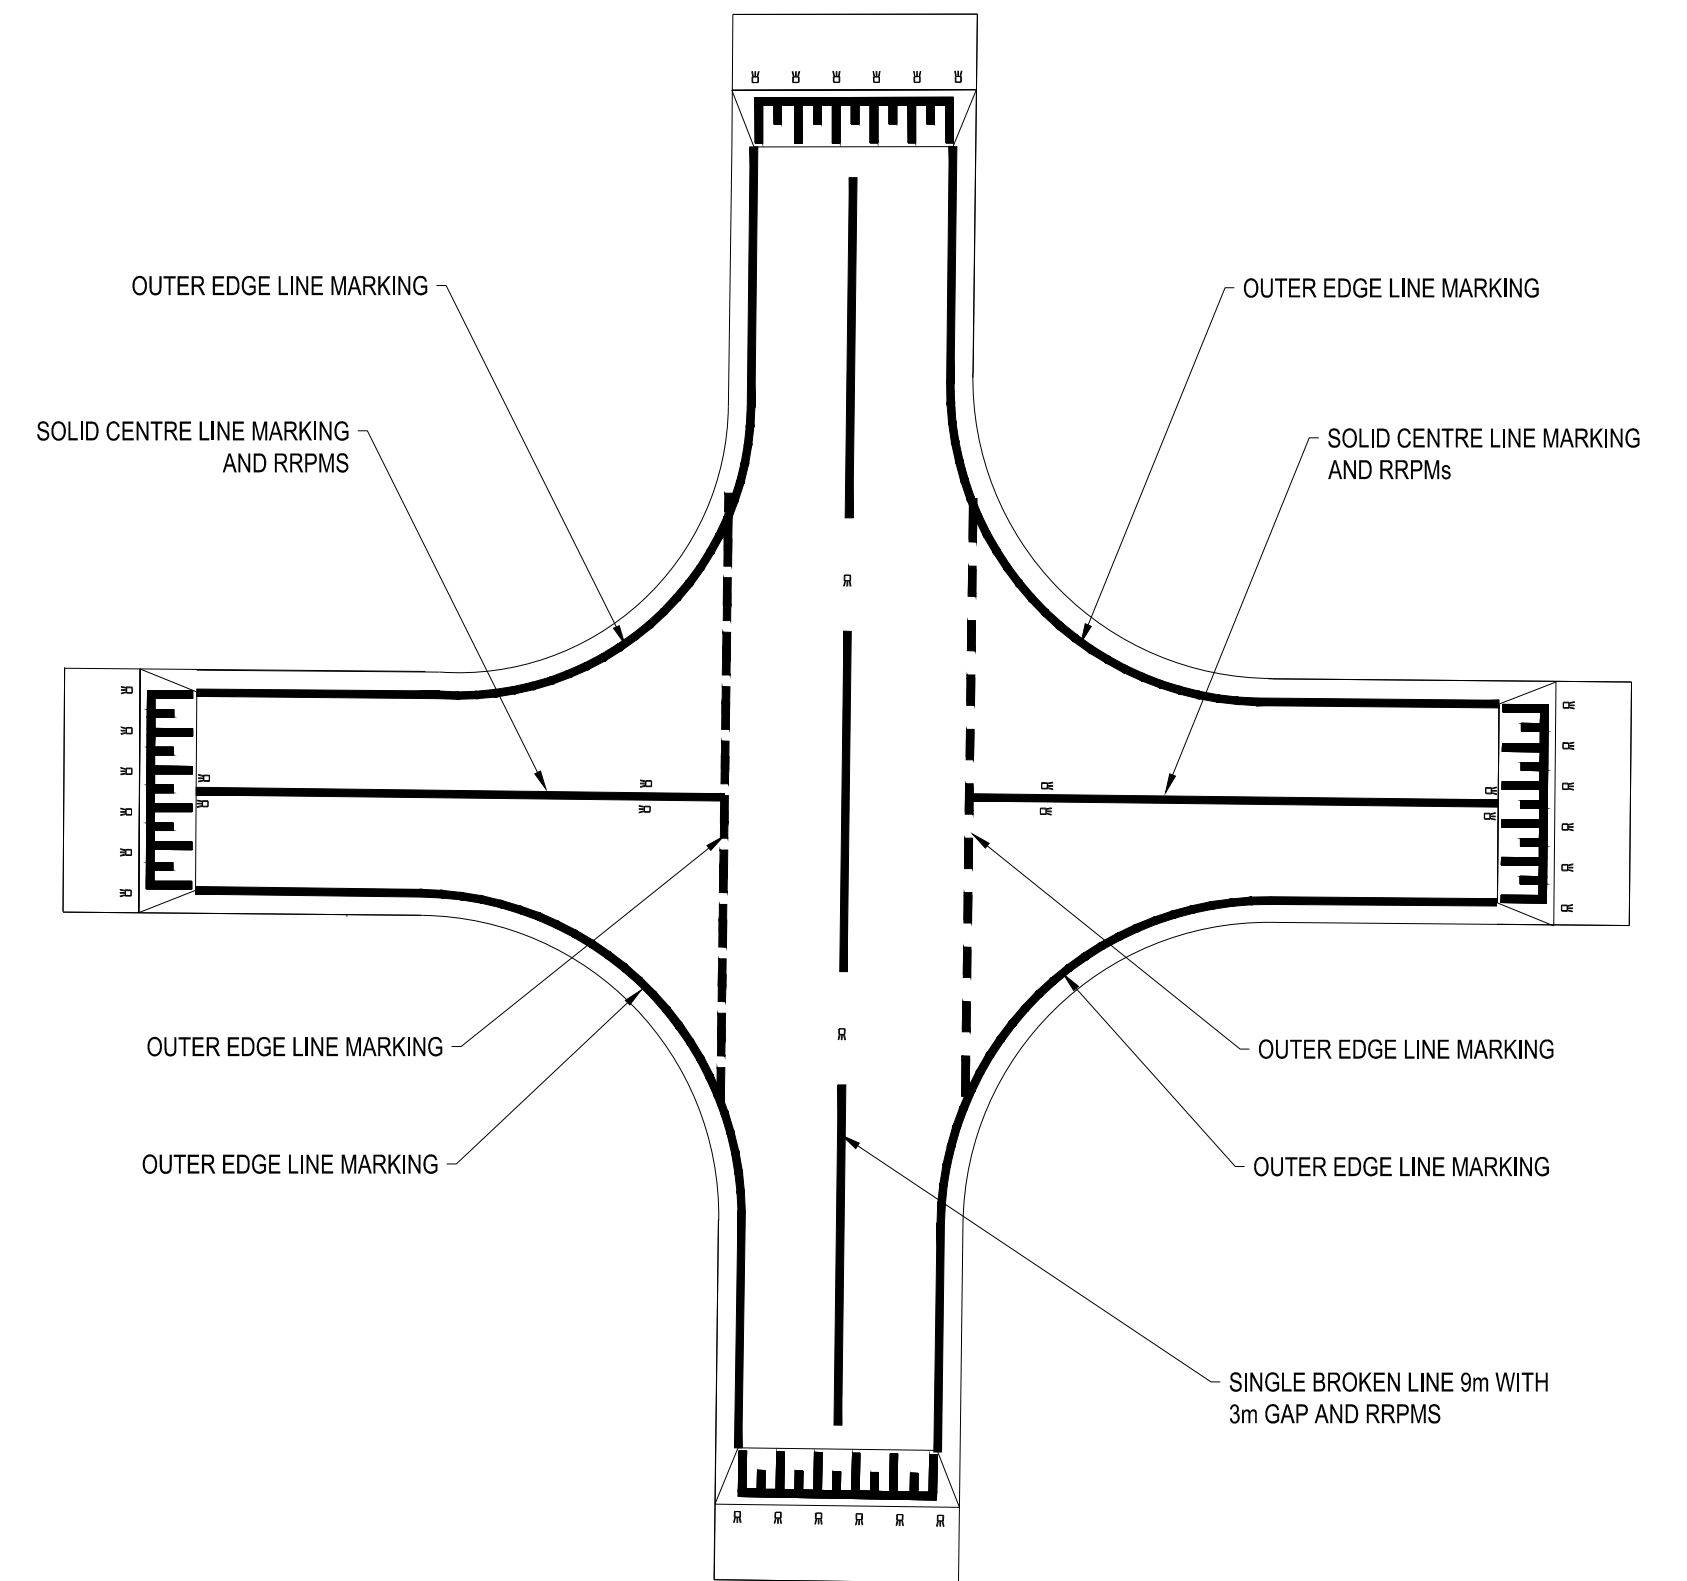






RAISED INTERSECTION LINE MARKING PLAN
NOT TO SCALE

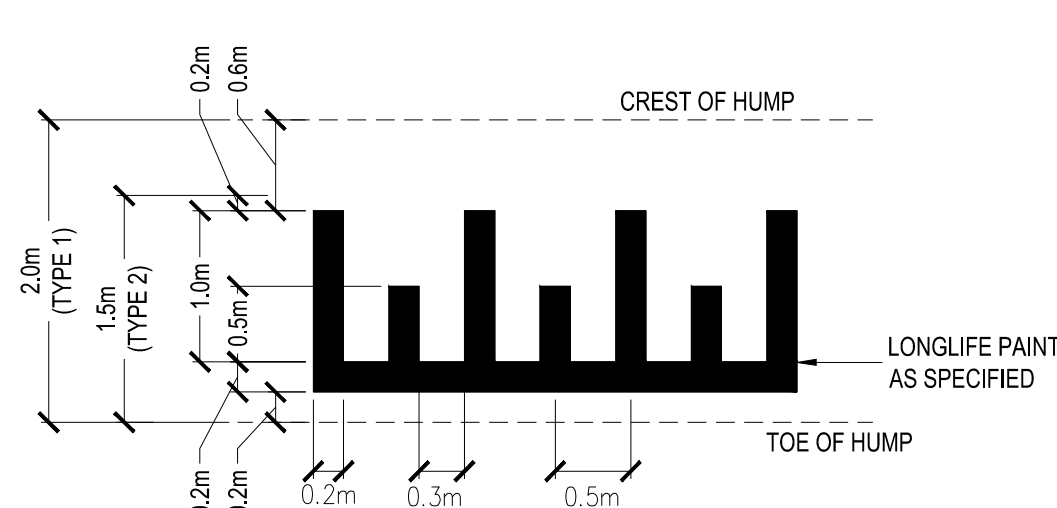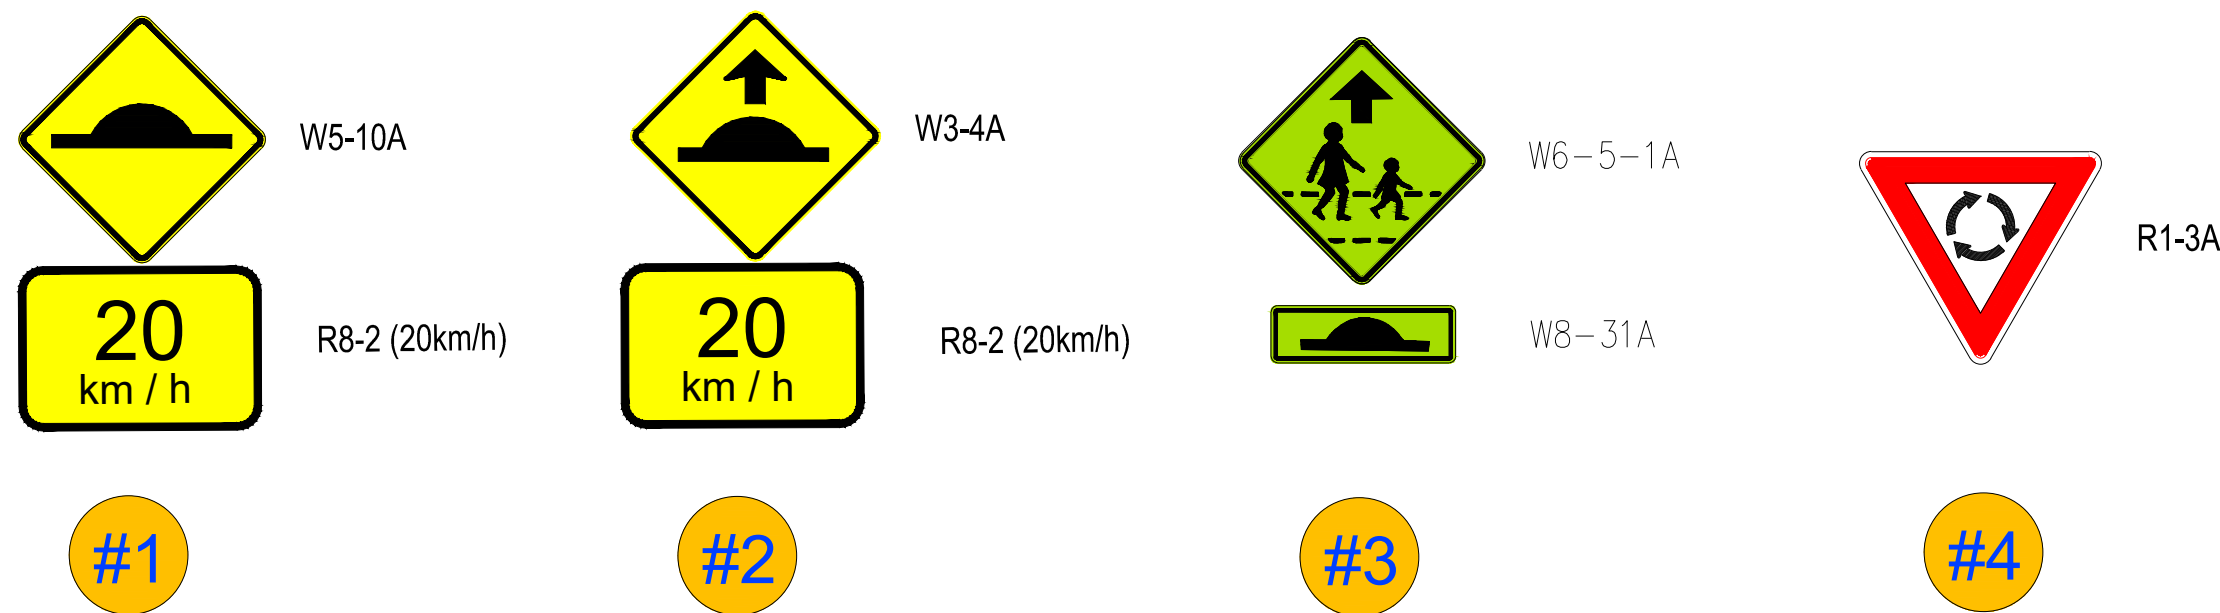

DETAIL B - RAISED PLATFORM LINEMARKING
NOT TO SCALE

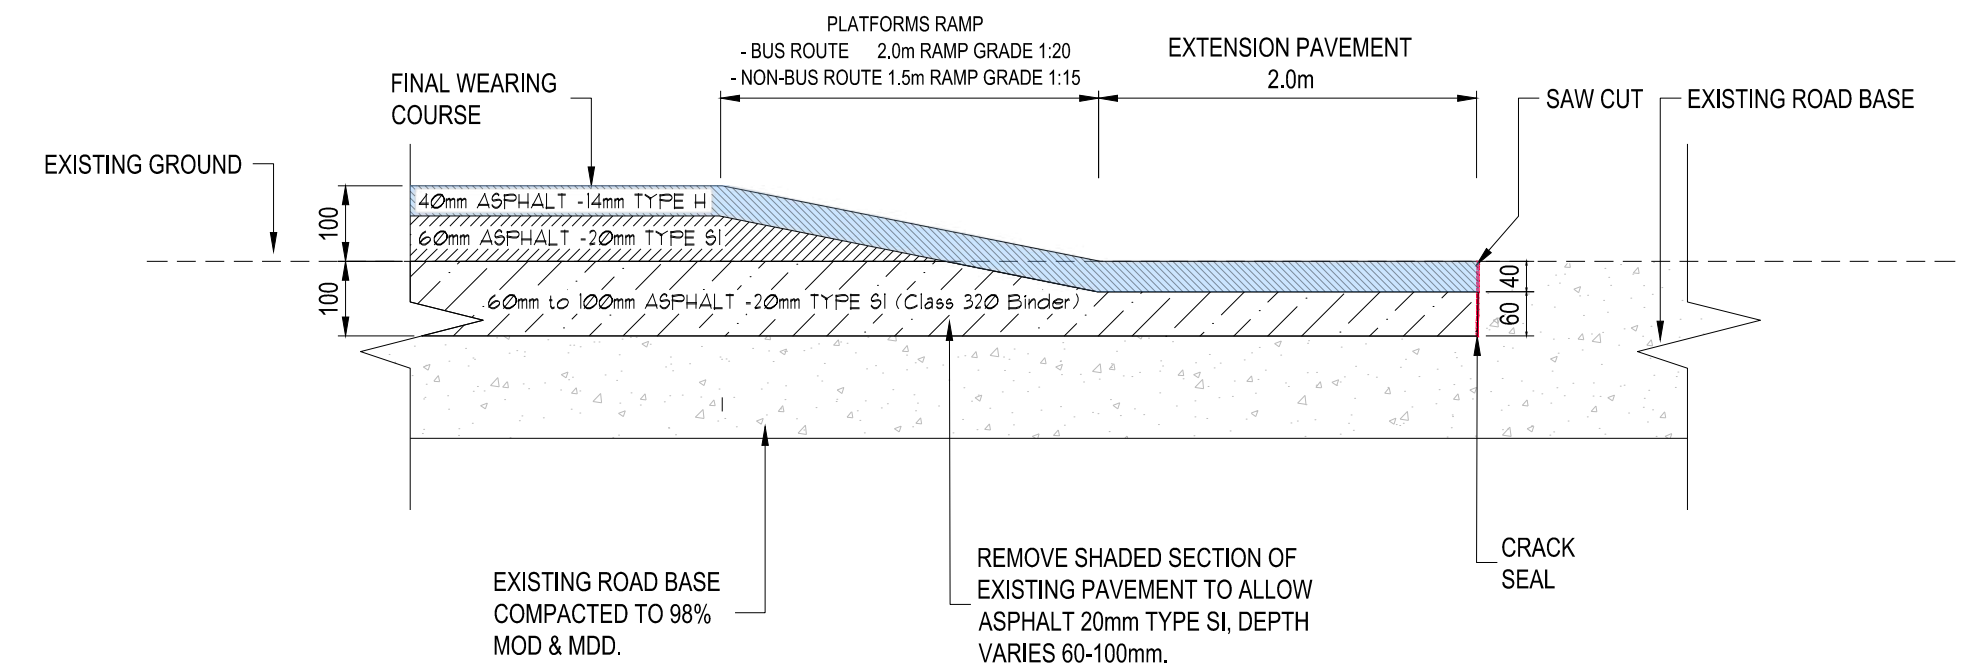


TYPICAL RAMP/PAVEMENT CONSTRUCTION DETAIL
NOT TO SCALE

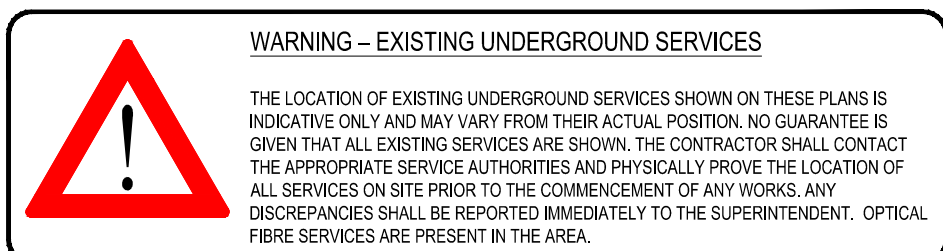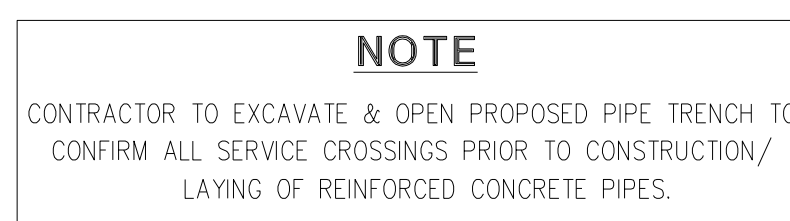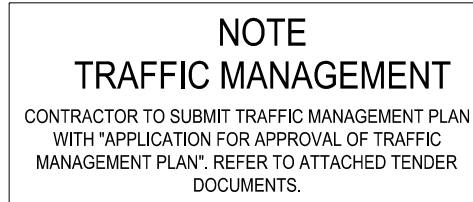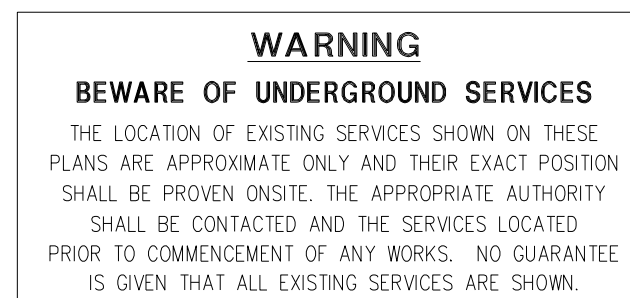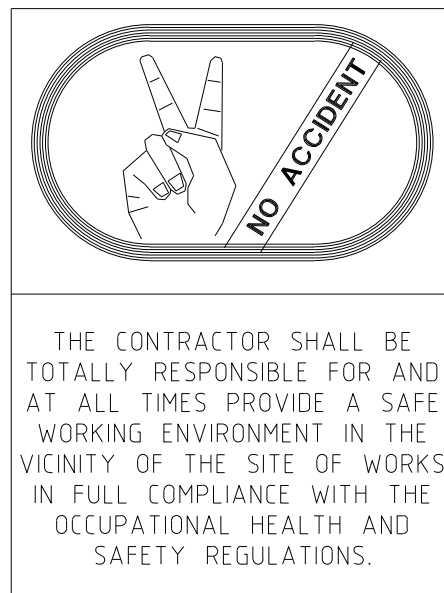

LEGEND					
	TELSTRA POLE		FIRE HYDRANT		EX UG/GROUND ELECTRICITY CABLE
	TELSTRA PIT		WATER STOP VALVE		EX OVERHEAD POWER CABLE
	PHONE BOX		GAS VALVE		PROPOSED WATER MAIN
	POWER POLE		SEWER MANHOLE		PROPOSED GAS MAIN
	LIGHT POLE		EX WATER MAIN		PROPOSED UG TELSTRA CABLE
	LANTERN		EX GAS MAIN		PROPOSED SEWER MAIN
	UNDERGROUND POWER PIT		EX UG/GROUND TELSTRA CABLE		PROPOSED UG ELECTRICITY CABLE
	FIRE PLUG		EX SEWER MAIN		PIT NUMBER
			PERMANENT SURVEY MARK		PROPOSED HOUSE DRAIN

REGISTERED ENGINEERS DETAILS	
NAME:	
SIGNATURE:	
ENG.REG.:	
COMPANY:	MORNINGTON PENINSULA SHIRE

INTERNAL REFERENCES	
PROJECT QA:	25014
CONTRACT CN:	2807
CIVIL 3D DWG:	25014-05
SURVEY:	JCA
DRAWN:	P.SARY
DESIGN:	P.SARY
CHECKED:	S.TALUKDER

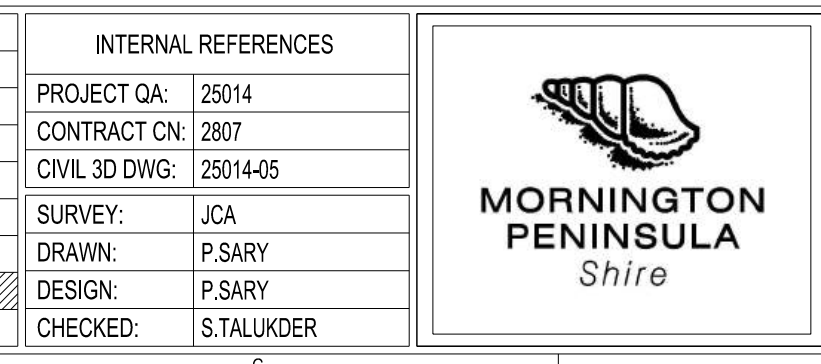

BLACKSPOT - CAPEL SOUND AREA-WIDE	
CAPEL SOUND	
LOCAL AREA TRAFFIC MANAGEMENT IMPROVEMENT	
RAISED INTERSECTION - TYPICAL DETAIL	

DATUM:	A.H.D
PROJECTION:	MG2020 ZONE 55
DATE OF PLAN:	20/05/2026
SCALE AT :	AS SHOWN
SHEET No.	05 OF 35
PLAN REF No.	25014-05
REV	B

TENDER ISSUE



TENDER ISSUE

REGISTERED ENGINEERS DETAILS


NAME:

SIGNATURE:

ENG.REG.:

COMPANY: MORNINGTON PENINSULA SHIRE

INTERNAL REFERENCES	
PROJECT QA:	25014
CONTRACT CN:	2807
CIVIL 3D DWG:	25014-06
SURVEY:	JCA
DRAWN:	P.SARY
DESIGN:	P.SARY
CHECKED:	S.TALUKDER

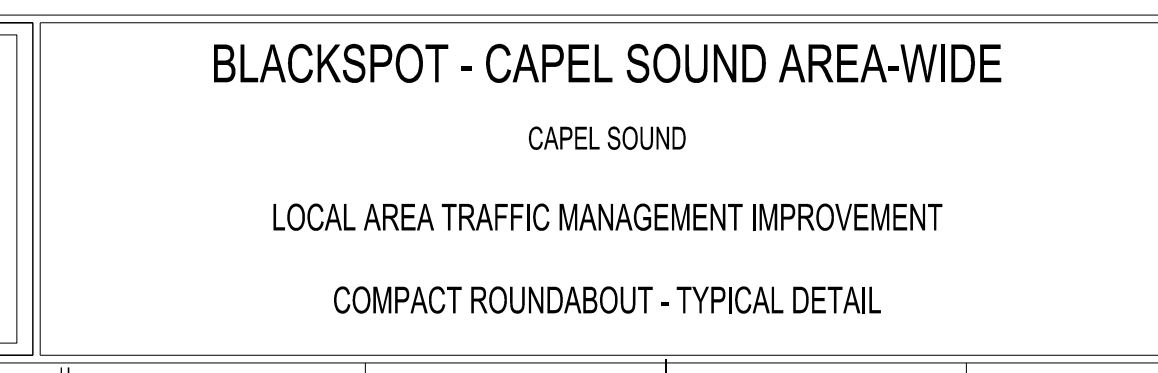


DATUM:	A.H.D
PROJECTION:	MGA2020 ZONE 1
DATE OF PLAN:	20/05/2026
SCALE AT :	AS SHOWN
SHEET No. 06 OF 35	
PLAN REF No. 25014-06	REV B




SITE 1 - RAISED SAFETY PLATFORM - 13 ROSE ST

SCALE 1:200
SCALE

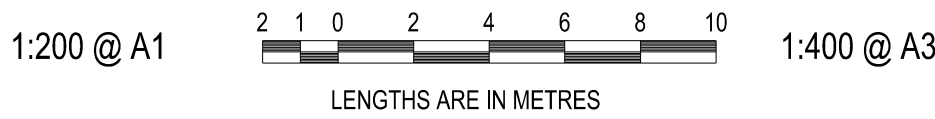

SITE 2 - RAISED SAFETY PLATFORM - 31 GRENVILLE GV

SCALE 1:200
SCALE

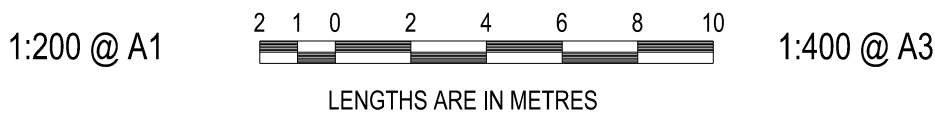

WARNING
BEWARE OF UNDERGROUND SERVICES
THE LOCATION OF EXISTING SERVICES SHOWN ON THESE PLANS ARE APPROXIMATE ONLY AND THEIR EXACT POSITION SHALL BE PROVEN ON SITE. THE APPROPRIATE AUTHORITY SHALL BE CONTACTED AND THE SERVICES LOCATED PRIOR TO COMMENCEMENT OF ANY WORKS. NO GUARANTEE IS GIVEN THAT ALL EXISTING SERVICES ARE SHOWN.

NOTE
TRAFFIC MANAGEMENT
CONTRACTOR TO SUBMIT TRAFFIC MANAGEMENT PLAN WITH APPLICATION FOR APPROVAL OF TRAFFIC MANAGEMENT PLAN. REFER TO ATTACHED TENDER DOCUMENTS.

NOTE
CONTRACTOR TO EXCAVATE & OPEN PROPOSED PIPE TRENCH TO CONFIRM ALL SERVICE CROSSINGS PRIOR TO CONSTRUCTION/ LAYING OF REINFORCED CONCRETE PIPES.



WARNING - EXISTING UNDERGROUND SERVICES
THE LOCATION OF EXISTING UNDERGROUND SERVICES SHOWN ON THESE PLANS IS INDICATIVE ONLY AND MAY VARY FROM THEIR ACTUAL POSITION. NO GUARANTEE IS GIVEN THAT ALL EXISTING SERVICES ARE SHOWN. THE CONTRACTOR SHALL CONTACT THE APPROPRIATE SERVICE AUTHORITIES AND PHYSICALLY PROVE THE LOCATION OF ALL SERVICES ON SITE PRIOR TO THE COMMENCEMENT OF ANY WORKS. ANY DISCREPANCIES SHALL BE REPORTED IMMEDIATELY TO THE SUPERINTENDENT. OPTICAL FIBRE SERVICES ARE PRESENT IN THE AREA.

LEGEND					
	TELSTRA POLE		FIRE HYDRANT		EX UG/ROUND ELECTRICITY CABLE
	TELSTRA PIT		WATER STOP VALVE		EX OVERHEAD POWER CABLE
	PHONE BOX		GAS VALVE		PROPOSED WATER MAIN
	POWER POLE		SEWER MANHOLE		PROPOSED GAS MAIN
	LIGHT POLE		EX WATER MAIN		PROPOSED UG TELSTRA CABLE
	LANTERN		EX GAS MAIN		PROPOSED SEWER MAIN
	UNDERGROUND POWER PIT		EX UG/ROUND TELSTRA CABLE		PROPOSED UG ELECTRICITY CABLE
	FIRE PLUG		EX SEWER MAIN		PERMANENT SURVEY MARK

REGISTERED ENGINEERS DETAILS			
NAME:			
SIGNATURE:			
ENG.REG:			
COMPANY:	MORNINGTON PENINSULA SHIRE		

INTERNAL REFERENCES			
PROJECT QA:	25014		
CONTRACT CN:	2807		
CIVIL 3D DWG:	25014-04		
SURVEY:	JCA		
DRAWN:	P.SARY		
DESIGN:	P.SARY		
CHECKED:			


DRAWING REVISION DETAILS			
No	DESCRIPTION	DES	CHKD
A	PRELIMINARY		



BLACKSPOT - CAPEL SOUND AREA-WIDE
CAPEL SOUND
LOCAL AREA TRAFFIC MANAGEMENT IMPROVEMENT
"SITE 1&2 - RAISED SAFETY PLATFORMS"

DATUM:	A.H.D
PROJECTION:	MG2020 ZONE 55
DATE OF PLAN:	20/05/2026
SCALE AT :	AS SHOWN
SHEET No. 07 OF 35	
PLAN REF No.	REV
25014-07	B

TENDER ISSUE

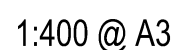


DATUM:	A.H.D
PROJECTION:	MGA2020 ZONE 55
DATE OF PLAN:	20/05/2026
SCALE AT :	AS SHOWN
SHEET No. 08 OF 35	
PLAN REF No. 25014-08	REV B

TENDER ISSUE




SITE 5 - RAISED SAFETY PLATFORM - 9 CAPEL AV

SCALE 1:200
SCALE

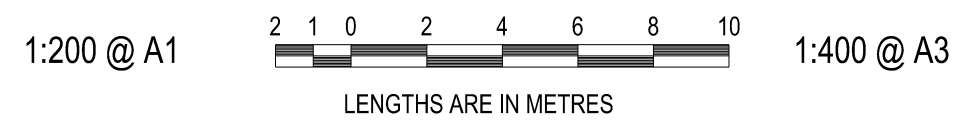

SITE 6 - RAISED SAFETY PLATFORM - 14 COOTAMUNDRA AV

SCALE 1:200
SCALE

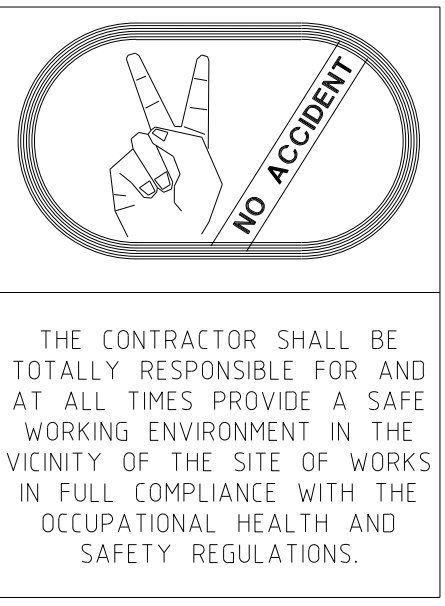

WARNING
BEWARE OF UNDERGROUND SERVICES
THE LOCATION OF EXISTING SERVICES SHOWN ON THESE PLANS ARE APPROXIMATE ONLY AND THEIR EXACT POSITION SHALL BE PROVEN ON SITE. THE APPROPRIATE AUTHORITY SHALL BE CONTACTED AND THE SERVICES LOCATED PRIOR TO COMMENCEMENT OF ANY WORKS. NO GUARANTEE IS GIVEN THAT ALL EXISTING SERVICES ARE SHOWN.

NOTE
TRAFFIC MANAGEMENT
CONTRACTOR TO SUBMIT TRAFFIC MANAGEMENT PLAN WITH 'APPLICATION FOR APPROVAL OF TRAFFIC MANAGEMENT PLAN', REFER TO ATTACHED TENDER DOCUMENTS.

NOTE
CONTRACTOR TO EXCAVATE & OPEN PROPOSED PIPE TRENCH TO CONFIRM ALL SERVICE CROSSINGS PRIOR TO CONSTRUCTION/ LAYING OF REINFORCED CONCRETE PIPES.



WARNING - EXISTING UNDERGROUND SERVICES
THE LOCATION OF EXISTING UNDERGROUND SERVICES SHOWN ON THESE PLANS IS INDICATIVE ONLY AND MAY VARY FROM THEIR ACTUAL POSITION. NO GUARANTEE IS GIVEN THAT ALL EXISTING SERVICES ARE SHOWN. THE CONTRACTOR SHALL CONTACT THE APPROPRIATE SERVICE AUTHORITIES AND PHYSICALLY PROVE THE LOCATION OF ALL SERVICES ON SITE PRIOR TO THE COMMENCEMENT OF ANY WORKS. ANY DISCREPANCIES SHALL BE REPORTED IMMEDIATELY TO THE SUPERINTENDENT. OPTICAL FIBRE SERVICES ARE PRESENT IN THE AREA.

LEGEND					
	TELSTRA POLE		FIRE HYDRANT		EX UG/ROUND ELECTRICITY CABLE
	TELSTRA PIT		WATER STOP VALVE		EX OVERHEAD POWER CABLE
	PHONE BOX		GAS VALVE		PROPOSED WATER MAIN
	POWER POLE		SEWER MANHOLE		PROPOSED GAS MAIN
	LIGHT POLE		EX WATER MAIN		PROPOSED UG TELSTRA CABLE
	LANTERN		EX GAS MAIN		PROPOSED SEWER MAIN
	UNDERGROUND POWER PIT		EX UG/ROUND TELSTRA CABLE		PROPOSED UG ELECTRICITY CABLE
	FIRE PLUG		EX SEWER MAIN		PERMANENT SURVEY MARK
			PROPOSED KERB AND CHANNEL		EXISTING KERB AND CHANNEL
			TREE		TREE TO BE REMOVED
			PROPOSED DRAINAGE		EXISTING DRAINAGE
			PIT NUMBER		PROPOSED HOUSE DRAIN

REGISTERED ENGINEERS DETAILS	
NAME:	
SIGNATURE:	
ENG.REG:	
COMPANY:	MORNINGTON PENINSULA SHIRE


INTERNAL REFERENCES				
PROJECT QA:	25014			
CONTRACT CN:	2807			
CIVIL 3D DWG:	25014-06			
SURVEY:	JCA			
DRAWN:	P.SARY			
DESIGN:	P.SARY			
CHECKED:				



BLACKSPOT - CAPEL SOUND AREA-WIDE
CAPEL SOUND
LOCAL AREA TRAFFIC MANAGEMENT IMPROVEMENT
"SITE 5&6 - RAISED SAFETY PLATFORMS"


DATUM:	A.H.D
PROJECTION:	MG2020 ZONE 55
DATE OF PLAN:	20/05/2026
SCALE AT :	AS SHOWN
SHEET No. 09 OF 35	
PLAN REF No.	REV
25014-09	B

TENDER ISSUE

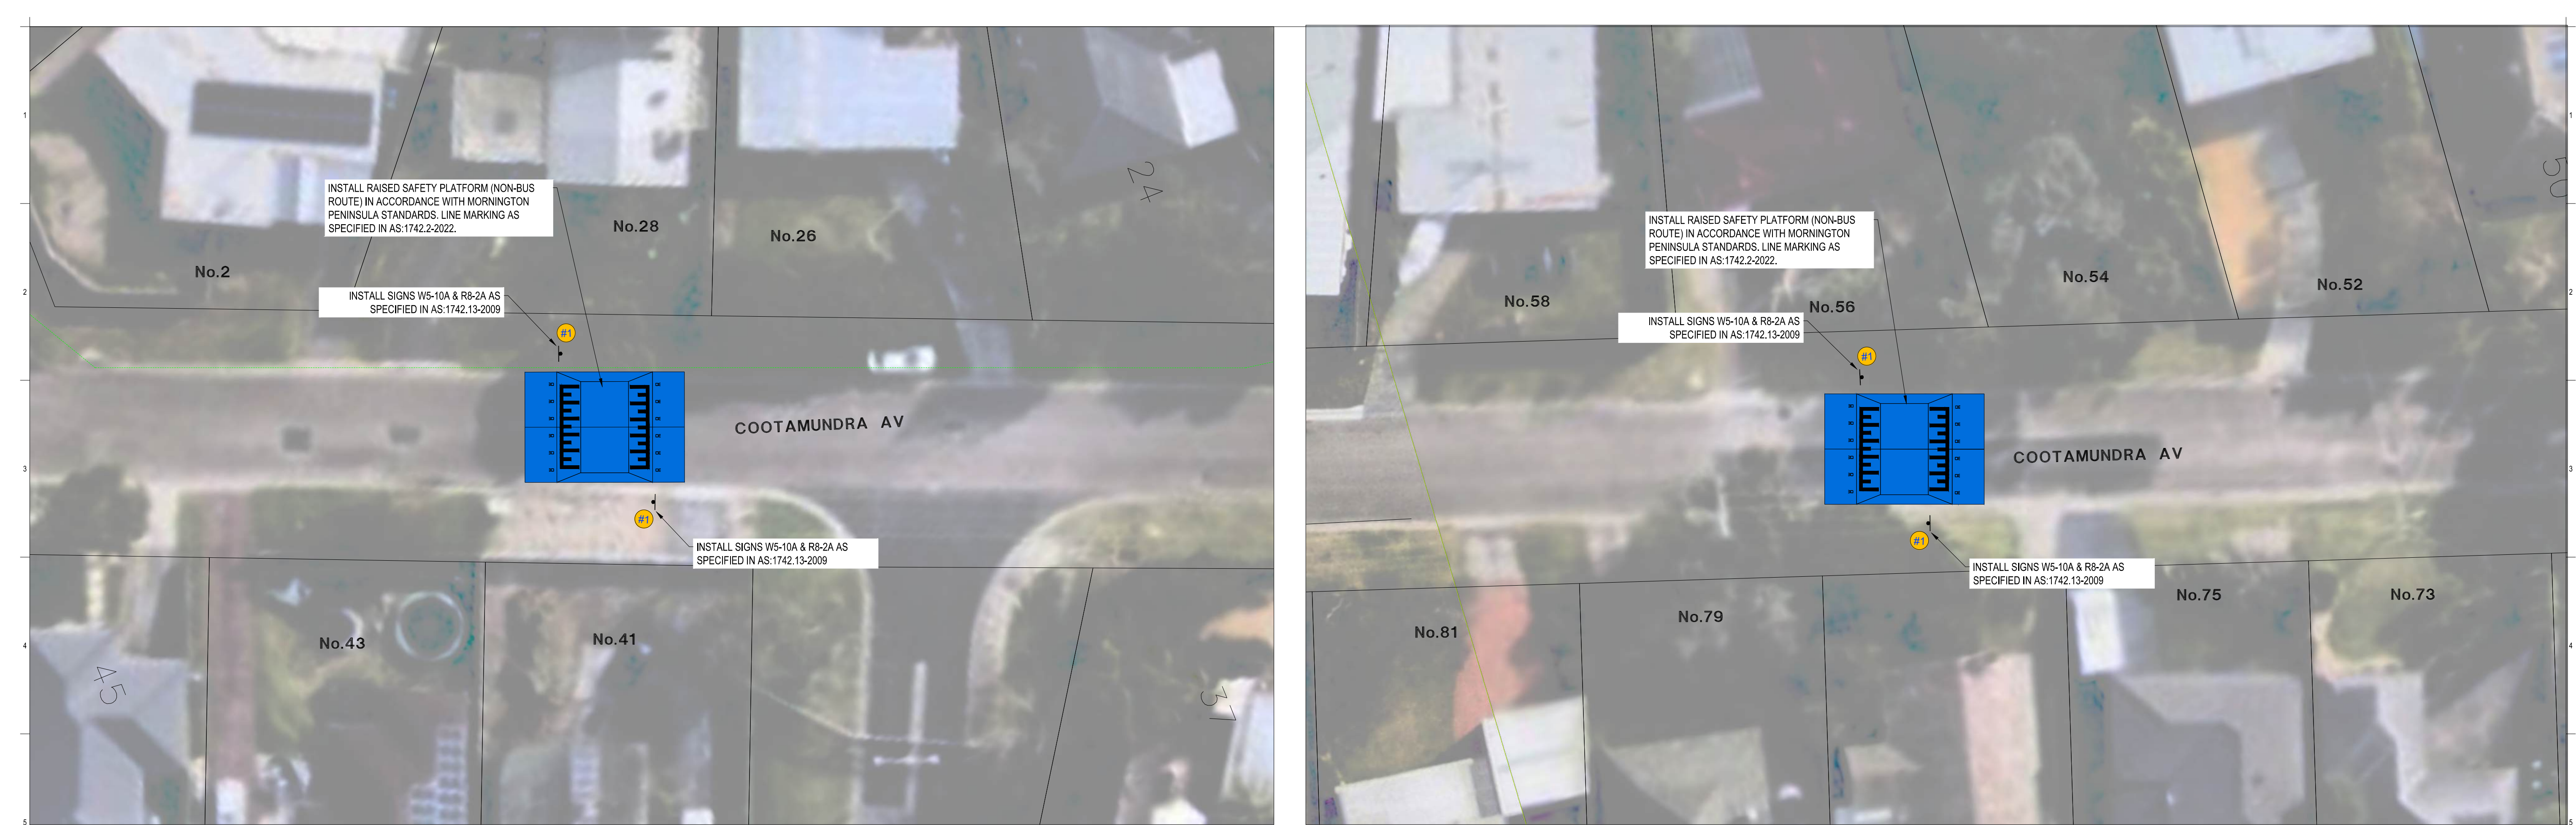



SITE 7 - RAISED SAFETY PLATFORM - 41 COOTAMUNDRA AV

SCALE 1:200
SCALE

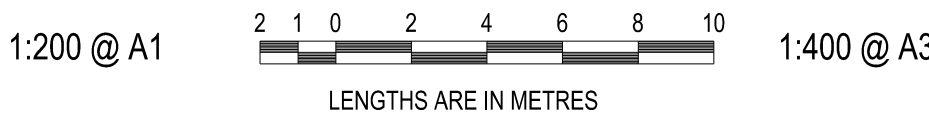

SITE 8 - RAISED SAFETY PLATFORM - 77 COOTAMUNDRA AV


SCALE 1:200
SCALE

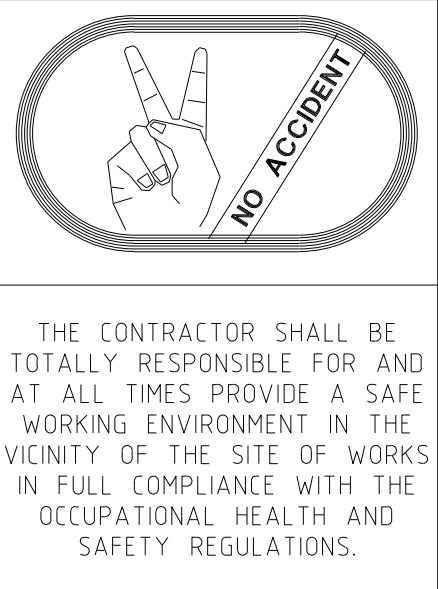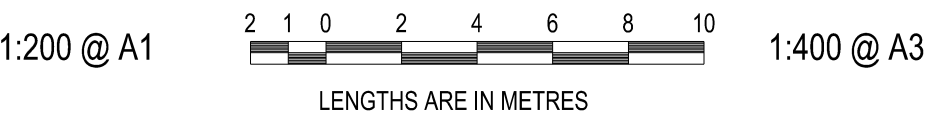

WARNING
BEWARE OF UNDERGROUND SERVICES
THE LOCATION OF EXISTING SERVICES SHOWN ON THESE PLANS ARE APPROXIMATE ONLY AND THEIR EXACT POSITION SHALL BE PROVEN ON SITE. THE APPROPRIATE AUTHORITY SHALL BE CONTACTED AND THE SERVICES LOCATED PRIOR TO COMMENCEMENT OF ANY WORKS. NO GUARANTEE IS GIVEN THAT ALL EXISTING SERVICES ARE SHOWN.

NOTE
TRAFFIC MANAGEMENT
CONTRACTOR TO SUBMIT TRAFFIC MANAGEMENT PLAN WITH 'APPLICATION FOR APPROVAL OF TRAFFIC MANAGEMENT PLAN'. REFER TO ATTACHED TENDER DOCUMENTS.

NOTE
CONTRACTOR TO EXCAVATE & OPEN PROPOSED PIPE TRENCH TO CONFIRM ALL SERVICE CROSSINGS PRIOR TO CONSTRUCTION/ LAYING OF REINFORCED CONCRETE PIPES.

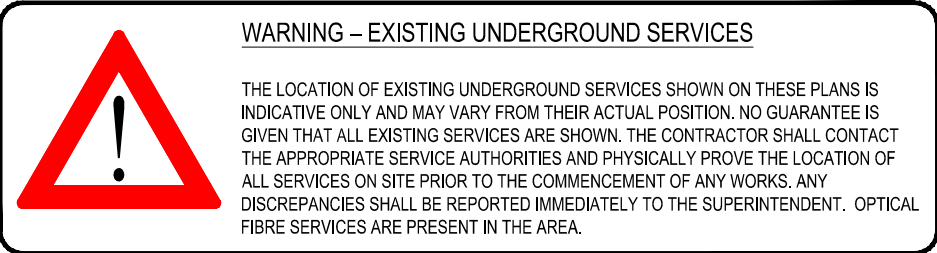

LEGEND					
	TELSTRA POLE		FIRE HYDRANT		EX U/GROUND ELECTRICITY CABLE
	TELSTRA PIT		WATER STOP VALVE		EX OVERHEAD POWER CABLE
	PHONE BOX		GAS VALVE		PROPOSED WATER MAIN
	POWER POLE		SEWER MANHOLE		PROPOSED GAS MAIN
	LIGHT POLE		EX WATER MAIN		PROPOSED U/G TELSTRA CABLE
	LANTERN		EX GAS MAIN		PROPOSED SEWER MAIN
	UNDERGROUND POWER PIT		EX U/GROUND TELSTRA CABLE		PROPOSED U/G ELECTRICITY CABLE
	FIRE PLUG		EX SEWER MAIN		PERMANENT SURVEY MARK
			PROPOSED KERB AND CHANNEL		EXISTING KERB AND CHANNEL
			TREE		TREE TO BE REMOVED
			PROPOSED DRAINAGE		EXISTING DRAINAGE
			PIT NUMBER		PROPOSED HOUSE DRAIN

REGISTERED ENGINEERS DETAILS	
NAME:	
SIGNATURE:	
ENG.REG:	
COMPANY:	MORNINGTON PENINSULA SHIRE

INTERNAL REFERENCES	
PROJECT QA:	25014
CONTRACT CN:	2807
CIVIL 3D DWG:	25014-07
SURVEY:	JCA
DRAWN:	P.SARY
DESIGN:	P.SARY
CHECKED:	



BLACKSPOT - CAPEL SOUND AREA-WIDE

CAPEL SOUND

LOCAL AREA TRAFFIC MANAGEMENT IMPROVEMENT

'SITE 7&8 - RAISED SAFETY PLATFORMS

DATUM:	A.H.D
PROJECTION:	MG2020 ZONE 55
DATE OF PLAN:	20/05/2026
SCALE AT :	AS SHOWN
SHEET No. 10 OF 35	
PLAN REF No.	REV
25014-10	B

TENDER ISSUE






SITE 9 - RAISED SAFETY PLATFORM - 95 COOTAMUNDRA AV

SCALE 1:200
SCALE



SITE 10 - RAISED SAFETY PLATFORM - 86 ELIZABETH AV

SCALE 1:200
SCALE

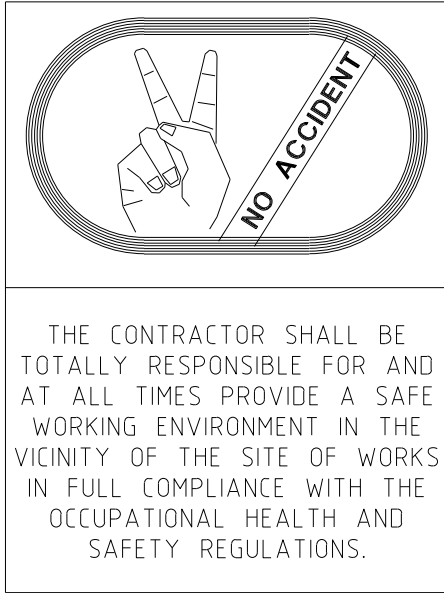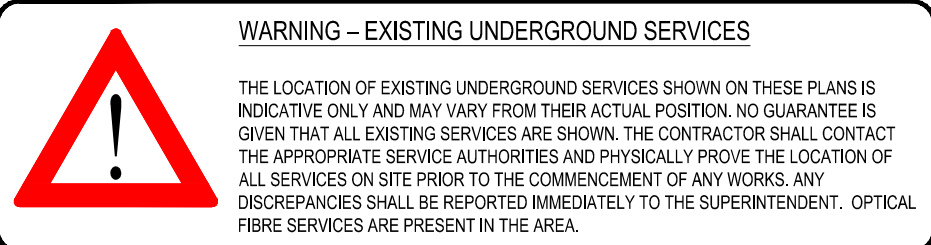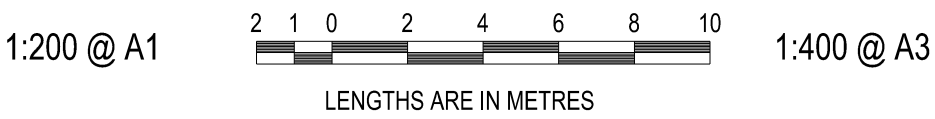

WARNING
BEWARE OF UNDERGROUND SERVICES
THE LOCATION OF EXISTING SERVICES SHOWN ON THESE PLANS ARE APPROXIMATE ONLY AND THEIR EXACT POSITION SHALL BE PROVEN ON SITE. THE APPROPRIATE AUTHORITY SHALL BE CONTACTED AND THE SERVICES LOCATED PRIOR TO COMMENCEMENT OF ANY WORKS. NO GUARANTEE IS GIVEN THAT ALL EXISTING SERVICES ARE SHOWN.

NOTE
TRAFFIC MANAGEMENT
CONTRACTOR TO SUBMIT TRAFFIC MANAGEMENT PLAN WITH "APPLICATION FOR APPROVAL OF TRAFFIC MANAGEMENT PLAN". REFER TO ATTACHED TENDER DOCUMENTS.

NOTE
CONTRACTOR TO EXCAVATE & OPEN PROPOSED PIPE TRENCH TO CONFIRM ALL SERVICE CROSSINGS PRIOR TO CONSTRUCTION/ LAYING OF REINFORCED CONCRETE PIPES.



LEGEND					
	TELSTRA POLE		FIRE HYDRANT		EX UG/GROUND ELECTRICITY CABLE
	TELSTRA PIT		WATER STOP VALVE		EX OVERHEAD POWER CABLE
	PHONE BOX		GAS VALVE		PROPOSED WATER MAIN
	POWER POLE		SEWER MANHOLE		PROPOSED GAS MAIN
	LIGHT POLE		EX WATER MAIN		PROPOSED UG TELSTRA CABLE
	LANTERN		EX GAS MAIN		PROPOSED SEWER MAIN
	UNDERGROUND POWER PIT		EX UG/GROUND TELSTRA CABLE		PROPOSED UG ELECTRICITY CABLE
	FIRE PLUG		EX SEWER MAIN		PERMANENT SURVEY MARK

REGISTERED ENGINEERS DETAILS			
NAME:			
SIGNATURE:			
ENG.REG.:			
COMPANY:	MORNINGTON PENINSULA SHIRE		

INTERNAL REFERENCES			
PROJECT QA:	25014		
CONTRACT CN:	2807		
CIVIL 3D DWG:	25014-08		
SURVEY:	JCA		
DRAWN:	P.SARY		
DESIGN:	P.SARY		
CHECKED:			



BLACKSPOT - CAPEL SOUND AREA-WIDE



CAPEL SOUND

LOCAL AREA TRAFFIC MANAGEMENT IMPROVEMENT

"SITE 9&10 - RAISED SAFETY PLATFORMS"

DATUM:	A.H.D
PROJECTION:	MG2020 ZONE 55
DATE OF PLAN:	20/05/2026
SCALE AT :	AS SHOWN
SHEET No. 11 OF 35	
PLAN REF No.	REV
25014-11	B

TENDER ISSUE

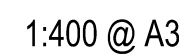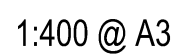








SITE 15 - RAISED SAFETY PLATFORM - 4 CURLIEW DR

SCALE 1:200
SCALE

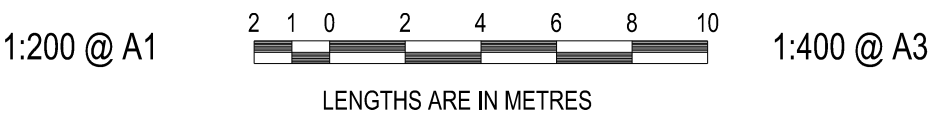

SITE 16 - RAISED SAFETY PLATFORM - 10 ALLAMBI AV


SCALE 1:200
SCALE

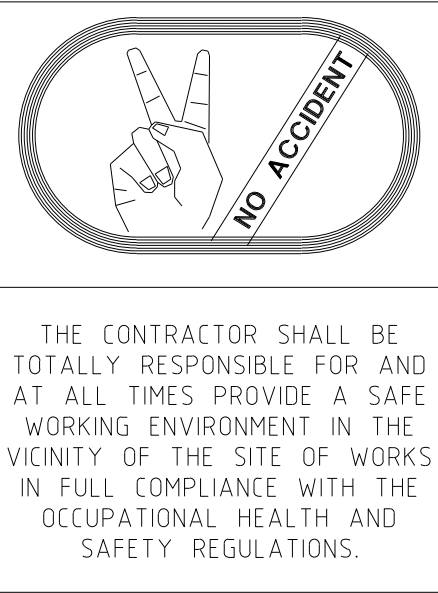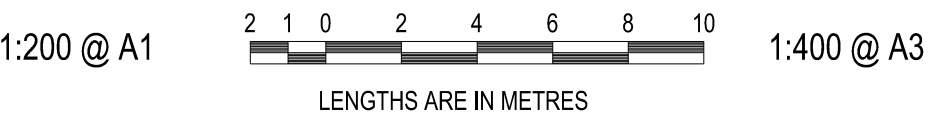

WARNING
BEWARE OF UNDERGROUND SERVICES
THE LOCATION OF EXISTING SERVICES SHOWN ON THESE PLANS ARE APPROXIMATE ONLY AND THEIR EXACT POSITION SHALL BE PROVEN ON SITE. THE APPROPRIATE AUTHORITY SHALL BE CONTACTED AND THE SERVICES LOCATED PRIOR TO COMMENCEMENT OF ANY WORKS. NO GUARANTEE IS GIVEN THAT ALL EXISTING SERVICES ARE SHOWN.

NOTE
TRAFFIC MANAGEMENT
CONTRACTOR TO SUBMIT TRAFFIC MANAGEMENT PLAN WITH 'APPLICATION FOR APPROVAL OF TRAFFIC MANAGEMENT PLAN' REFER TO ATTACHED TENDER DOCUMENTS.

NOTE
CONTRACTOR TO EXCAVATE & OPEN PROPOSED PIPE TRENCH TO CONFIRM ALL SERVICE CROSSINGS PRIOR TO CONSTRUCTION/ LAYING OF REINFORCED CONCRETE PIPES.

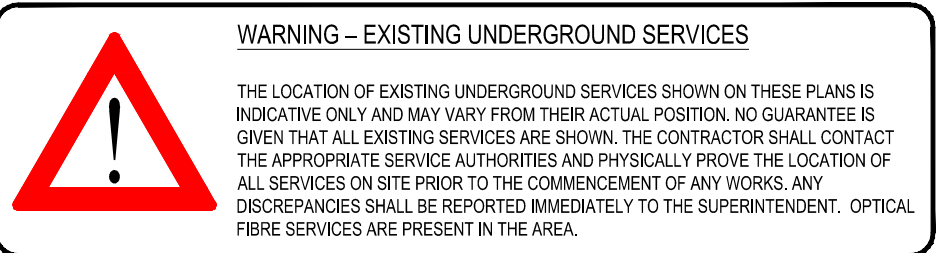

LEGEND					
	TELSTRA POLE		FIRE HYDRANT		EX UG/ROUND ELECTRICITY CABLE
	TELSTRA PIT		WATER STOP VALVE		EX OVERHEAD POWER CABLE
	PHONE BOX		GAS VALVE		PROPOSED WATER MAIN
	POWER POLE		SEWER MANHOLE		PROPOSED GAS MAIN
	LIGHT POLE		EX WATER MAIN		PROPOSED UG TELSTRA CABLE
	LANTERN		EX GAS MAIN		PROPOSED SEWER MAIN
	UNDERGROUND POWER PIT		EX UG/ROUND TELSTRA CABLE		PROPOSED UG ELECTRICITY CABLE
	FIRE PLUG		EX SEWER MAIN		PERMANENT SURVEY MARK
			PROPOSED KERB AND CHANNEL		EXISTING KERB AND CHANNEL
			TREE		TREE TO BE REMOVED
			PROPOSED DRAINAGE		EXISTING DRAINAGE
			PIT NUMBER		PROPOSED HOUSE DRAIN

REGISTERED ENGINEERS DETAILS	
NAME:	
SIGNATURE:	
ENG.REG.:	
COMPANY:	MORNINGTON PENINSULA SHIRE

INTERNAL REFERENCES				
PROJECT QA:	25014			
CONTRACT CN:	2807			
CIVIL 3D DWG:	25014-11			
SURVEY:	JCA			
DRAWN:	P.SARY			
DESIGN:	P.SARY			
CHECKED:				



BLACKSPOT - CAPEL SOUND AREA-WIDE



CAPEL SOUND

LOCAL AREA TRAFFIC MANAGEMENT IMPROVEMENT

"SITE 15&16 - RAISED SAFETY PLATFORMS

DATUM:	A.H.D
PROJECTION:	MG2020 ZONE 55
DATE OF PLAN:	20/05/2026
SCALE AT :	AS SHOWN
SHEET No. 14 OF 35	
PLAN REF No.	REV
25014-14	B

TENDER ISSUE

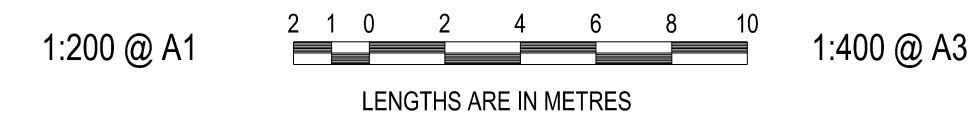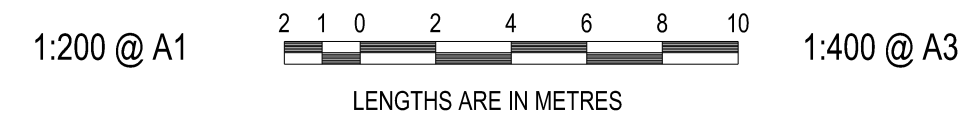


SHEET No. 15 OF 35	
PLAN REF No. 25014-15	REV B

TENDER ISSUE




SITE 19 - RAISED SAFETY PLATFORM - 19 CAIN STREET

SCALE 1:200
SCALE

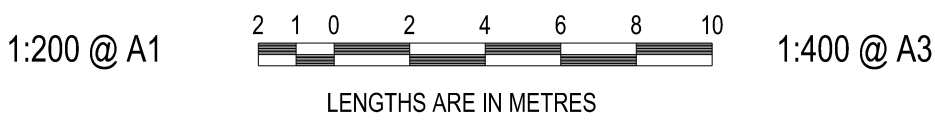

SITE 20 - CENTRE LINEMARKING

SCALE 1:200
SCALE

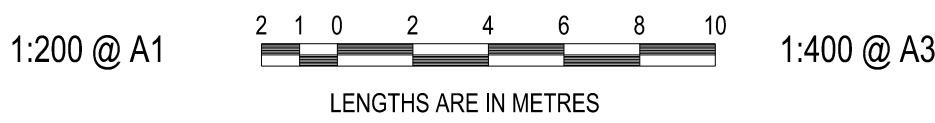

WARNING – EXISTING UNDERGROUND SERVICES

THE LOCATION OF EXISTING UNDERGROUND SERVICES SHOWN ON THESE PLANS IS INDICATIVE ONLY AND MAY VARY FROM THEIR ACTUAL POSITION. NO GUARANTEE IS GIVEN THAT ALL EXISTING SERVICES ARE SHOWN. THE CONTRACTOR SHALL CONTACT THE APPROPRIATE SERVICE AUTHORITIES AND PHYSICALLY PROVE THE LOCATION OF ALL SERVICES ON SITE PRIOR TO THE COMMENCEMENT OF ANY WORKS. ANY DISCREPANCIES SHALL BE REPORTED IMMEDIATELY TO THE SUPERINTENDENT. OPTICAL FIBRE SERVICES ARE PRESENT IN THE AREA.

THE CONTRACTOR SHALL BE TOTALLY RESPONSIBLE FOR AND AT ALL TIMES PROVIDE A SAFE WORKING ENVIRONMENT IN THE VICINITY OF THE SITE OF WORKS IN FULL COMPLIANCE WITH THE OCCUPATIONAL HEALTH AND SAFETY REGULATIONS.

WARNING

BEWARE OF UNDERGROUND SERVICES

THE LOCATION OF EXISTING SERVICES SHOWN ON THESE PLANS ARE APPROXIMATE ONLY AND THEIR EXACT POSITION SHALL BE PROVEN ON SITE. THE APPROPRIATE AUTHORITY SHALL BE CONTACTED AND THE SERVICES LOCATED PRIOR TO COMMENCEMENT OF ANY WORKS. NO GUARANTEE IS GIVEN THAT ALL EXISTING SERVICES ARE SHOWN.

NOTE

TRAFFIC MANAGEMENT

CONTRACTOR TO SUBMIT TRAFFIC MANAGEMENT PLAN WITH APPLICATION FOR APPROVAL OF TRAFFIC MANAGEMENT PLAN. REFER TO ATTACHED TENDER DOCUMENTS.

NOTE

CONTRACTOR TO EXCAVATE & OPEN PROPOSED PIPE TRENCH TO CONFIRM ALL SERVICE CROSSINGS PRIOR TO CONSTRUCTION/ LAYING OF REINFORCED CONCRETE PIPES.

LEGEND					
	TELSTRA POLE		FIRE HYDRANT		EX UG/ROUND ELECTRICITY CABLE
	TELSTRA PIT		WATER STOP VALVE		EX OVERHEAD POWER CABLE
	PHONE BOX		GAS VALVE		PROPOSED WATER MAIN
	POWER POLE		SEWER MANHOLE		PROPOSED GAS MAIN
	LIGHT POLE		EX WATER MAIN		PROPOSED UG TELSTRA CABLE
	LANTERN		EX GAS MAIN		PROPOSED SEWER MAIN
	UNDERGROUND POWER PIT		EX UG/ROUND TELSTRA CABLE		PROPOSED UG ELECTRICITY CABLE
	FIRE PLUG		EX SEWER MAIN		PERMANENT SURVEY MARK
					PROPOSED KERB AND CHANNEL
					EXISTING KERB AND CHANNEL
					TREE
					TREE TO BE REMOVED
					PROPOSED DRAINAGE
					EXISTING DRAINAGE
					PIT NUMBER
					PROPOSED HOUSE DRAIN
					EXISTING HOUSE DRAIN
					PROPOSED PROPERTY INLET

REGISTERED ENGINEERS DETAILS			
NAME:			
SIGNATURE:			
ENG.REG.:			
COMPANY:	MORNINGTON PENINSULA SHIRE		

INTERNAL REFERENCES			
PROJECT QA:	25014		
CONTRACT CN:	2807		
CIVIL 3D DWG:	25014-13		
SURVEY:	JCA		
DRAWN:	P.SARY		
DESIGN:	P.SARY		
CHECKED:			

DRAWING REVISION DETAILS			
No	DESCRIPTION	DES	CHKD
A	PRELIMINARY		

BLACKSPOT - CAPEL SOUND AREA-WIDE

CAPEL SOUND

LOCAL AREA TRAFFIC MANAGEMENT IMPROVEMENT

"SITE 19&20 - RAISED SAFETY PLATFORMS & LINEMARKING"




DATUM:	A.H.D
PROJECTION:	MG2020 ZONE 55
DATE OF PLAN:	20/05/2026
SCALE AT :	AS SHOWN
SHEET No. 16 OF 35	
PLAN REF No.	REV
25014-16	B

TENDER ISSUE



SITE 21 - RAISED SAFETY PLATFORM - 53 FLORENCE AVE

SITE 22 - RAISED SAFETY PLATFORM - 18 CHATFIELD AVE

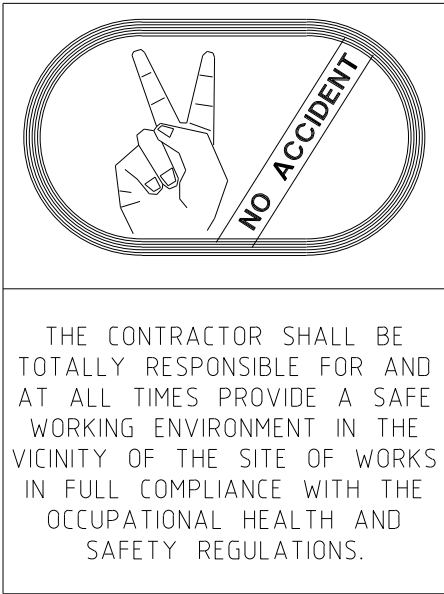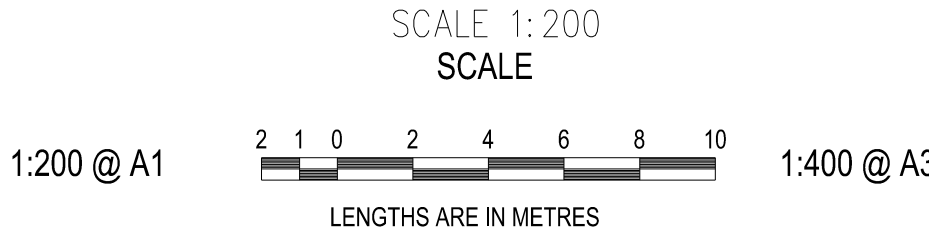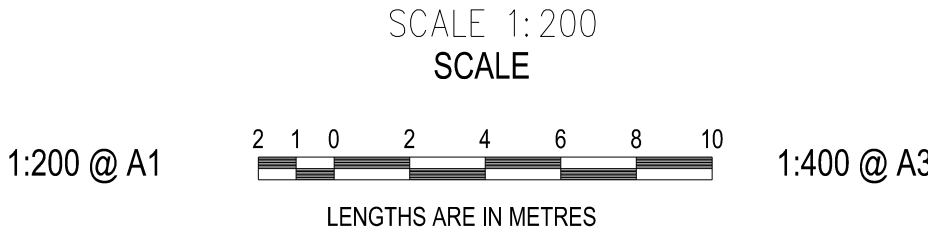

WARNING
BEWARE OF UNDERGROUND SERVICES


THE LOCATION OF EXISTING SERVICES SHOWN ON THESE PLANS ARE APPROXIMATE ONLY AND THEIR EXACT POSITION SHALL BE PROVEN ON SITE. THE APPROPRIATE AUTHORITY SHALL BE CONTACTED AND THE SERVICES LOCATED PRIOR TO COMMENCEMENT OF ANY WORKS. NO GUARANTEE IS GIVEN THAT ALL EXISTING SERVICES ARE SHOWN.

NOTE
TRAFFIC MANAGEMENT

CONTRACTOR TO SUBMIT TRAFFIC MANAGEMENT PLAN WITH "APPLICATION FOR APPROVAL OF TRAFFIC MANAGEMENT PLAN". REFER TO ATTACHED TENDER DOCUMENTS.

NOTE

CONTRACTOR TO EXCAVATE & OPEN PROPOSED PIPE TRENCH TO CONFIRM ALL SERVICE CROSSINGS PRIOR TO CONSTRUCTION/ LAYING OF REINFORCED CONCRETE PIPES.

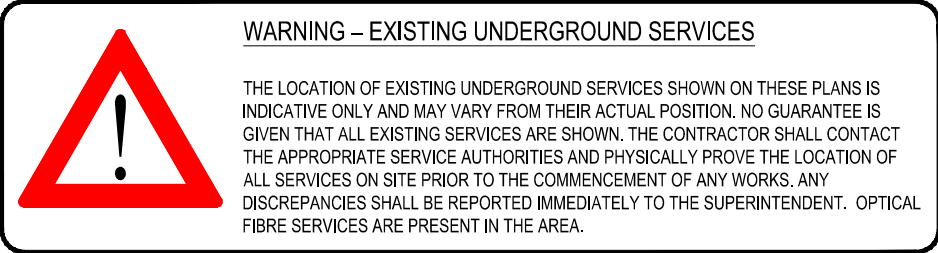

LEGEND					
	TELSTRA POLE		FIRE HYDRANT		EX UG/ROUND ELECTRICITY CABLE
	TELSTRA PIT		WATER STOP VALVE		EX OVERHEAD POWER CABLE
	PHONE BOX		GAS VALVE		PROPOSED WATER MAIN
	POWER POLE		SEWER MANHOLE		PROPOSED GAS MAIN
	LIGHT POLE		EX WATER MAIN		PROPOSED UG TELSTRA CABLE
	LANTERN		EX GAS MAIN		PROPOSED SEWER MAIN
	UNDERGROUND POWER PIT		EX UG/ROUND TELSTRA CABLE		PROPOSED UG ELECTRICITY CABLE
	FIRE PLUG		EX SEWER MAIN		PERMANENT SURVEY MARK
			PROPOSED KERB AND CHANNEL		EXISTING KERB AND CHANNEL
			TREE		TREE TO BE REMOVED
			PROPOSED DRAINAGE		EXISTING DRAINAGE
			PIT NUMBER		PROPOSED HOUSE DRAIN

REGISTERED ENGINEERS DETAILS	
NAME:	
SIGNATURE:	
ENG.REG:	
COMPANY:	MORNINGTON PENINSULA SHIRE

INTERNAL REFERENCES	
PROJECT QA:	25014
CONTRACT CN:	2807
CIVIL 3D DWG:	25014-13
SURVEY:	JCA
DRAWN:	P.SARY
DESIGN:	P.SARY
CHECKED:	



BLACKSPOT - CAPEL SOUND AREA-WIDE


CAPEL SOUND

LOCAL AREA TRAFFIC MANAGEMENT IMPROVEMENT

"SITE 21&22 - RAISED SAFETY PLATFORMS"

DATUM:	A.H.D
PROJECTION:	MG2020 ZONE 55
DATE OF PLAN:	20/05/2026
SCALE AT :	AS SHOWN
SHEET No. 17 OF 35	
PLAN REF No.	REV
25014-17	B

TENDER ISSUE

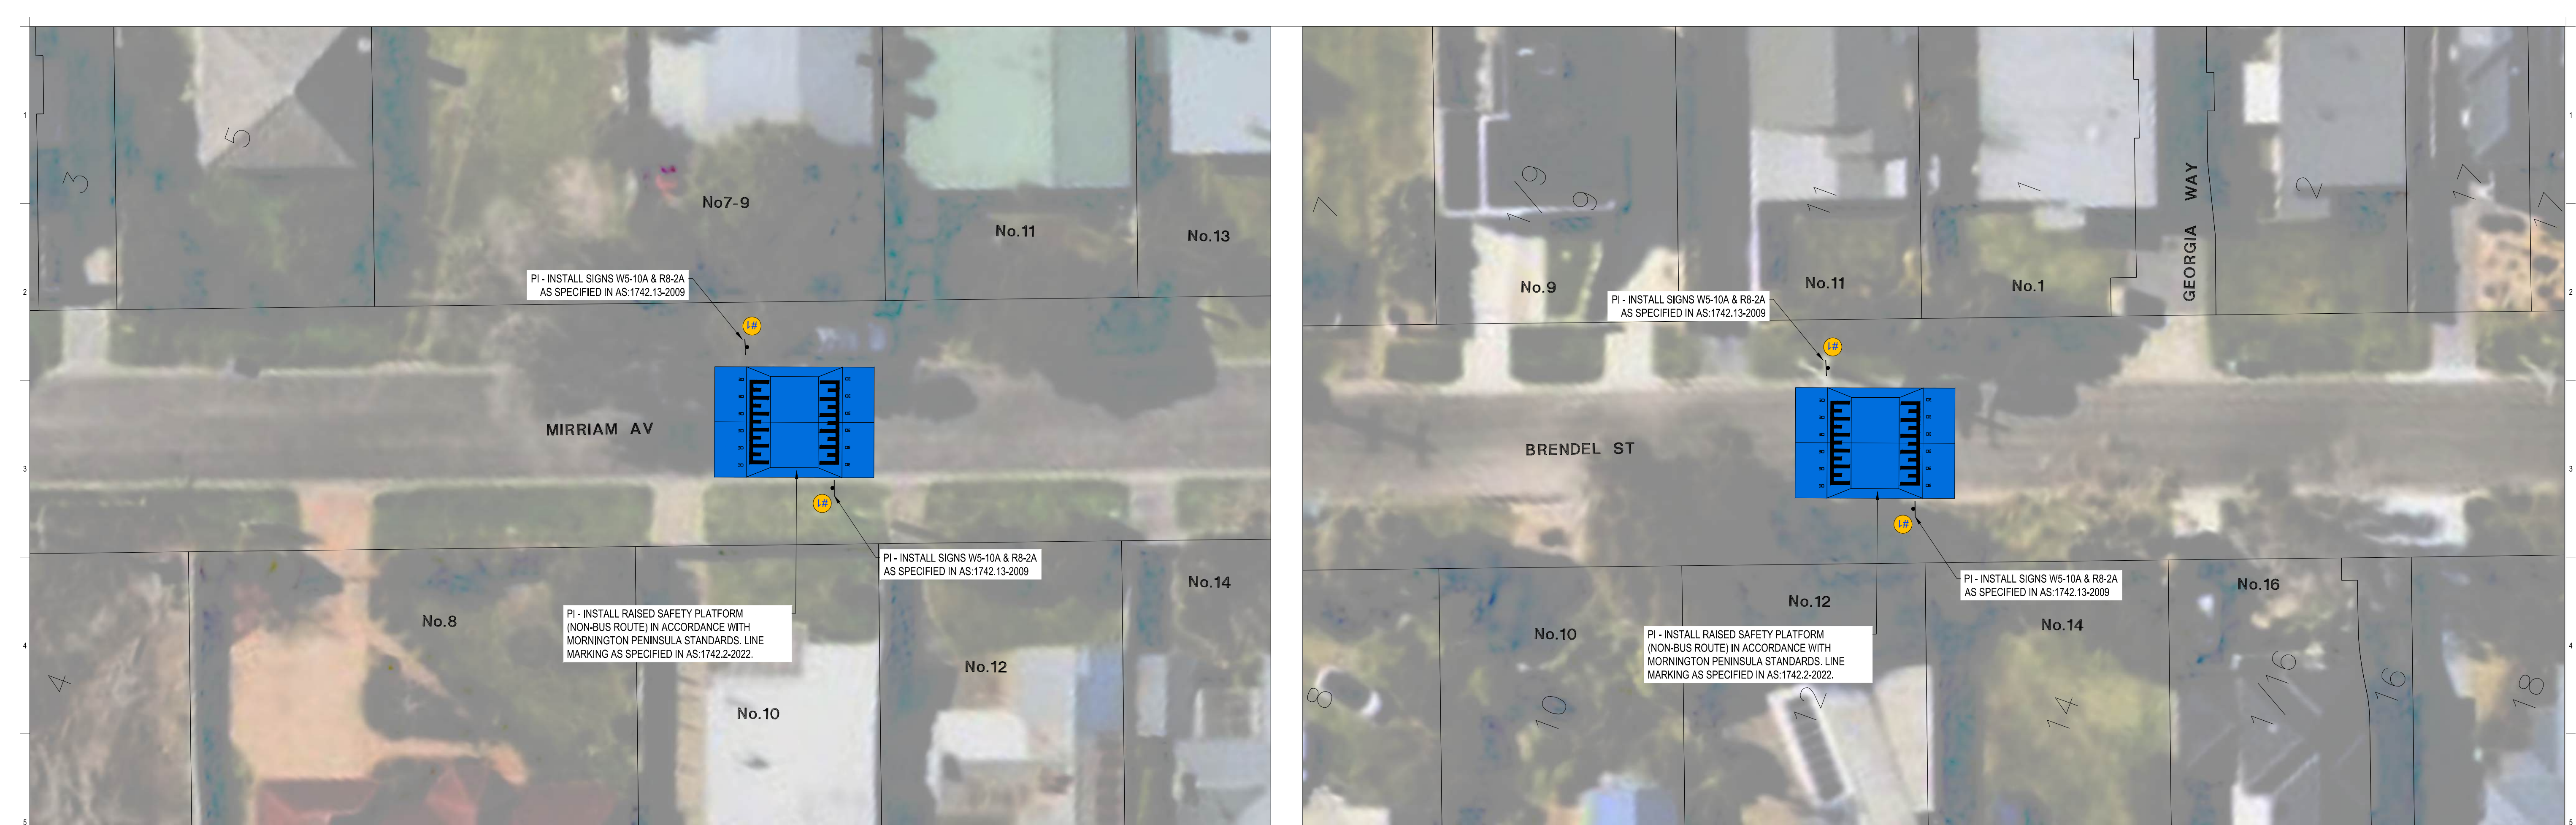



SITE 23 - RAISED SAFETY PLATFORM - 10 MIRRIAM AVE

SCALE 1:200
SCALE



SITE 24 - RAISED SAFETY PLATFORM - 12 BRENDEL ST


SCALE 1:200
SCALE

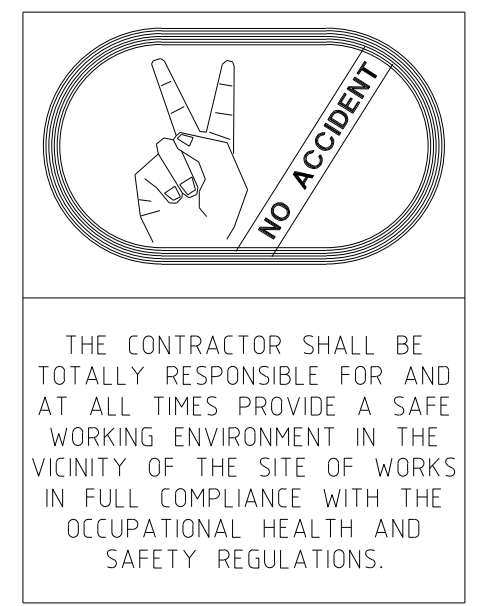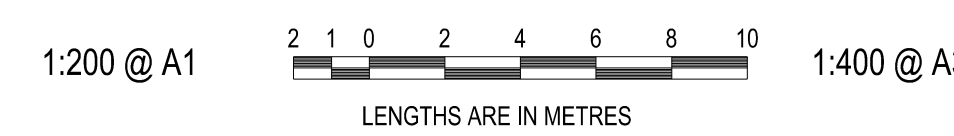

WARNING
BEWARE OF UNDERGROUND SERVICES
THE LOCATION OF EXISTING SERVICES SHOWN ON THESE PLANS ARE APPROXIMATE ONLY AND THEIR EXACT POSITION SHALL BE PROVEN ON SITE. THE APPROPRIATE AUTHORITY SHALL BE CONTACTED AND THE SERVICES LOCATED PRIOR TO COMMENCEMENT OF ANY WORKS. NO GUARANTEE IS GIVEN THAT ALL EXISTING SERVICES ARE SHOWN.

NOTE
TRAFFIC MANAGEMENT
CONTRACTOR TO SUBMIT TRAFFIC MANAGEMENT PLAN WITH "APPLICATION FOR APPROVAL OF TRAFFIC MANAGEMENT PLAN". REFER TO ATTACHED TENDER DOCUMENTS.

NOTE
CONTRACTOR TO EXCAVATE & OPEN PROPOSED PIPE TRENCH TO CONFIRM ALL SERVICE CROSSINGS PRIOR TO CONSTRUCTION/ LAYING OF REINFORCED CONCRETE PIPES.

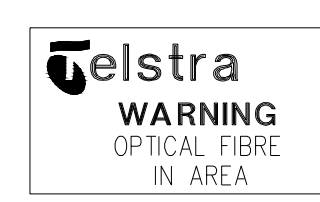

WARNING - EXISTING UNDERGROUND SERVICES
THE LOCATION OF EXISTING UNDERGROUND SERVICES SHOWN ON THESE PLANS IS INDICATIVE ONLY AND MAY VARY FROM THEIR ACTUAL POSITION. NO GUARANTEE IS GIVEN THAT ALL EXISTING SERVICES ARE SHOWN. THE CONTRACTOR SHALL CONTACT THE APPROPRIATE SERVICE AUTHORITIES AND PHYSICALLY PROVE THE LOCATION OF ALL SERVICES ON SITE PRIOR TO THE COMMENCEMENT OF ANY WORKS. ANY DISCREPANCIES SHALL BE REPORTED IMMEDIATELY TO THE SUPERINTENDENT. OPTICAL FIBRE SERVICES ARE PRESENT IN THE AREA.

LEGEND					
	TELSTRA POLE		FIRE HYDRANT		EX UNDERGROUND ELECTRICITY CABLE
	TELSTRA PIT		WATER STOP VALVE		EX OVERHEAD POWER CABLE
	PHONE BOX		GAS VALVE		PROPOSED WATER MAIN
	POWER POLE		SEWER MANHOLE		PROPOSED GAS MAIN
	LIGHT POLE		EX WATER MAIN		PROPOSED UG TELSTRA CABLE
	LANTERN		EX GAS MAIN		PROPOSED SEWER MAIN
	UNDERGROUND POWER PIT		EX UG TELSTRA CABLE		PROPOSED UG ELECTRICITY CABLE
	FIRE PLUG		EX SEWER MAIN		PERMANENT SURVEY MARK

REGISTERED ENGINEERS DETAILS	
NAME:	
SIGNATURE:	
ENG.REG:	
COMPANY:	MORNINGTON PENINSULA SHIRE

INTERNAL REFERENCES				
PROJECT QA:	25014			
CONTRACT CN:	2807			
CIVIL 3D DWG:	25014-13			
SURVEY:	JCA			
DRAWN:	P.SARY			
DESIGN:	P.SARY			
CHECKED:				

DRAWING REVISION DETAILS				
No		DES	CHKD	APPD
A	PRELIMINARY			



BLACKSPOT - CAPEL SOUND AREA-WIDE
CAPEL SOUND
LOCAL AREA TRAFFIC MANAGEMENT IMPROVEMENT
"SITE 23&24 - RAISED SAFETY PLATFORMS"

DATUM:	A.H.D
PROJECTION:	MG2020 ZONE 55
DATE OF PLAN:	20/05/2026
SCALE AT :	AS SHOWN
SHEET No. 18 OF 35	
PLAN REF No.	REV
25014-18	B


TENDER ISSUE

FILE PATH: C:\PS_CapeL_Sound\AreaWide\LA-TMA_TrafficMgmt\Capel_Sound_Area_Wide\LA-TMA_TrafficMgmt.dwg
PROJECT: 25014-13
DATE: 20/05/2026




SITE 25 - RAISED SAFETY PLATFORM - 33 WINGARA DR

SCALE 1:200
SCALE

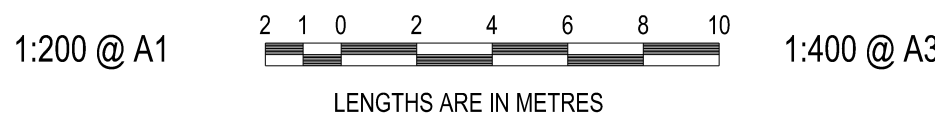

SITE 26- RAISED SAFETY PLATFORM (BUS ROUTE) - 152 BONEO RD

SCALE 1:200
SCALE

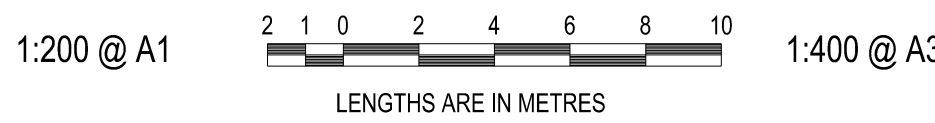

WARNING
BEWARE OF UNDERGROUND SERVICES
THE LOCATION OF EXISTING SERVICES SHOWN ON THESE PLANS ARE APPROXIMATE ONLY AND THEIR EXACT POSITION SHALL BE PROVEN ONSITE. THE APPROPRIATE AUTHORITY SHALL BE CONTACTED AND THE SERVICES LOCATED PRIOR TO COMMENCEMENT OF ANY WORKS. NO GUARANTEE IS GIVEN THAT ALL EXISTING SERVICES ARE SHOWN.

NOTE
TRAFFIC MANAGEMENT
CONTRACTOR TO SUBMIT TRAFFIC MANAGEMENT PLAN WITH 'APPLICATION FOR APPROVAL OF TRAFFIC MANAGEMENT PLAN'. REFER TO ATTACHED TENDER DOCUMENTS.

NOTE
CONTRACTOR TO EXCAVATE & OPEN PROPOSED PIPE TRENCH TO CONFIRM ALL SERVICE CROSSINGS PRIOR TO CONSTRUCTION/ LAYING OF REINFORCED CONCRETE PIPES.



WARNING - EXISTING UNDERGROUND SERVICES
THE LOCATION OF EXISTING UNDERGROUND SERVICES SHOWN ON THESE PLANS IS INDICATIVE ONLY AND MAY VARY FROM THEIR ACTUAL POSITION. NO GUARANTEE IS GIVEN THAT ALL EXISTING SERVICES ARE SHOWN. THE CONTRACTOR SHALL CONTACT THE APPROPRIATE SERVICE AUTHORITIES AND PHYSICALLY PROVE THE LOCATION OF ALL SERVICES ON SITE PRIOR TO THE COMMENCEMENT OF ANY WORKS. ANY DISCREPANCIES SHALL BE REPORTED IMMEDIATELY TO THE SUPERINTENDENT. OPTICAL FIBRE SERVICES ARE PRESENT IN THE AREA.

LEGEND					
	TELSTRA POLE		FIRE HYDRANT		EX UNDERGROUND ELECTRICITY CABLE
	TELSTRA PIT		WATER STOP VALVE		EX OVERHEAD POWER CABLE
	PHONE BOX		GAS VALVE		PROPOSED WATER MAIN
	POWER POLE		SEWER MANHOLE		PROPOSED GAS MAIN
	LIGHT POLE		EX WATER MAIN		PROPOSED UG TELSTRA CABLE
	LANTERN		EX GAS MAIN		PROPOSED DRAINAGE
	UNDERGROUND POWER PIT		EX UG TELSTRA CABLE		EXISTING DRAINAGE
	FIRE PLUG		PROPOSED UG ELECTRICITY CABLE		PIT NUMBER
			PERMANENT SURVEY MARK		PROPOSED HOUSE DRAIN
					EXISTING HOUSE DRAIN
					PROPOSED PROPERTY INLET

REGISTERED ENGINEERS DETAILS	
NAME:	
SIGNATURE:	
ENG.REG.:	
COMPANY:	MORNINGTON PENINSULA SHIRE


INTERNAL REFERENCES	
PROJECT QA:	25014
CONTRACT CN:	2807
CIVIL 3D DWG:	25014-13
SURVEY:	JCA
DRAWN:	P.SARY
DESIGN:	P.SARY
CHECKED:	







BLACKSPOT - CAPEL SOUND AREA-WIDE	
CAPEL SOUND	
LOCAL AREA TRAFFIC MANAGEMENT IMPROVEMENT	
"SITE 25&26 - RAISED SAFETY PLATFORMS"	

DATUM:	A.H.D
PROJECTION:	MG2020 ZONE 55
DATE OF PLAN:	20/05/2026
SCALE AT :	AS SHOWN
SHEET No. 19 OF 35	
PLAN REF No.	REV
25014-19	B


TENDER ISSUE

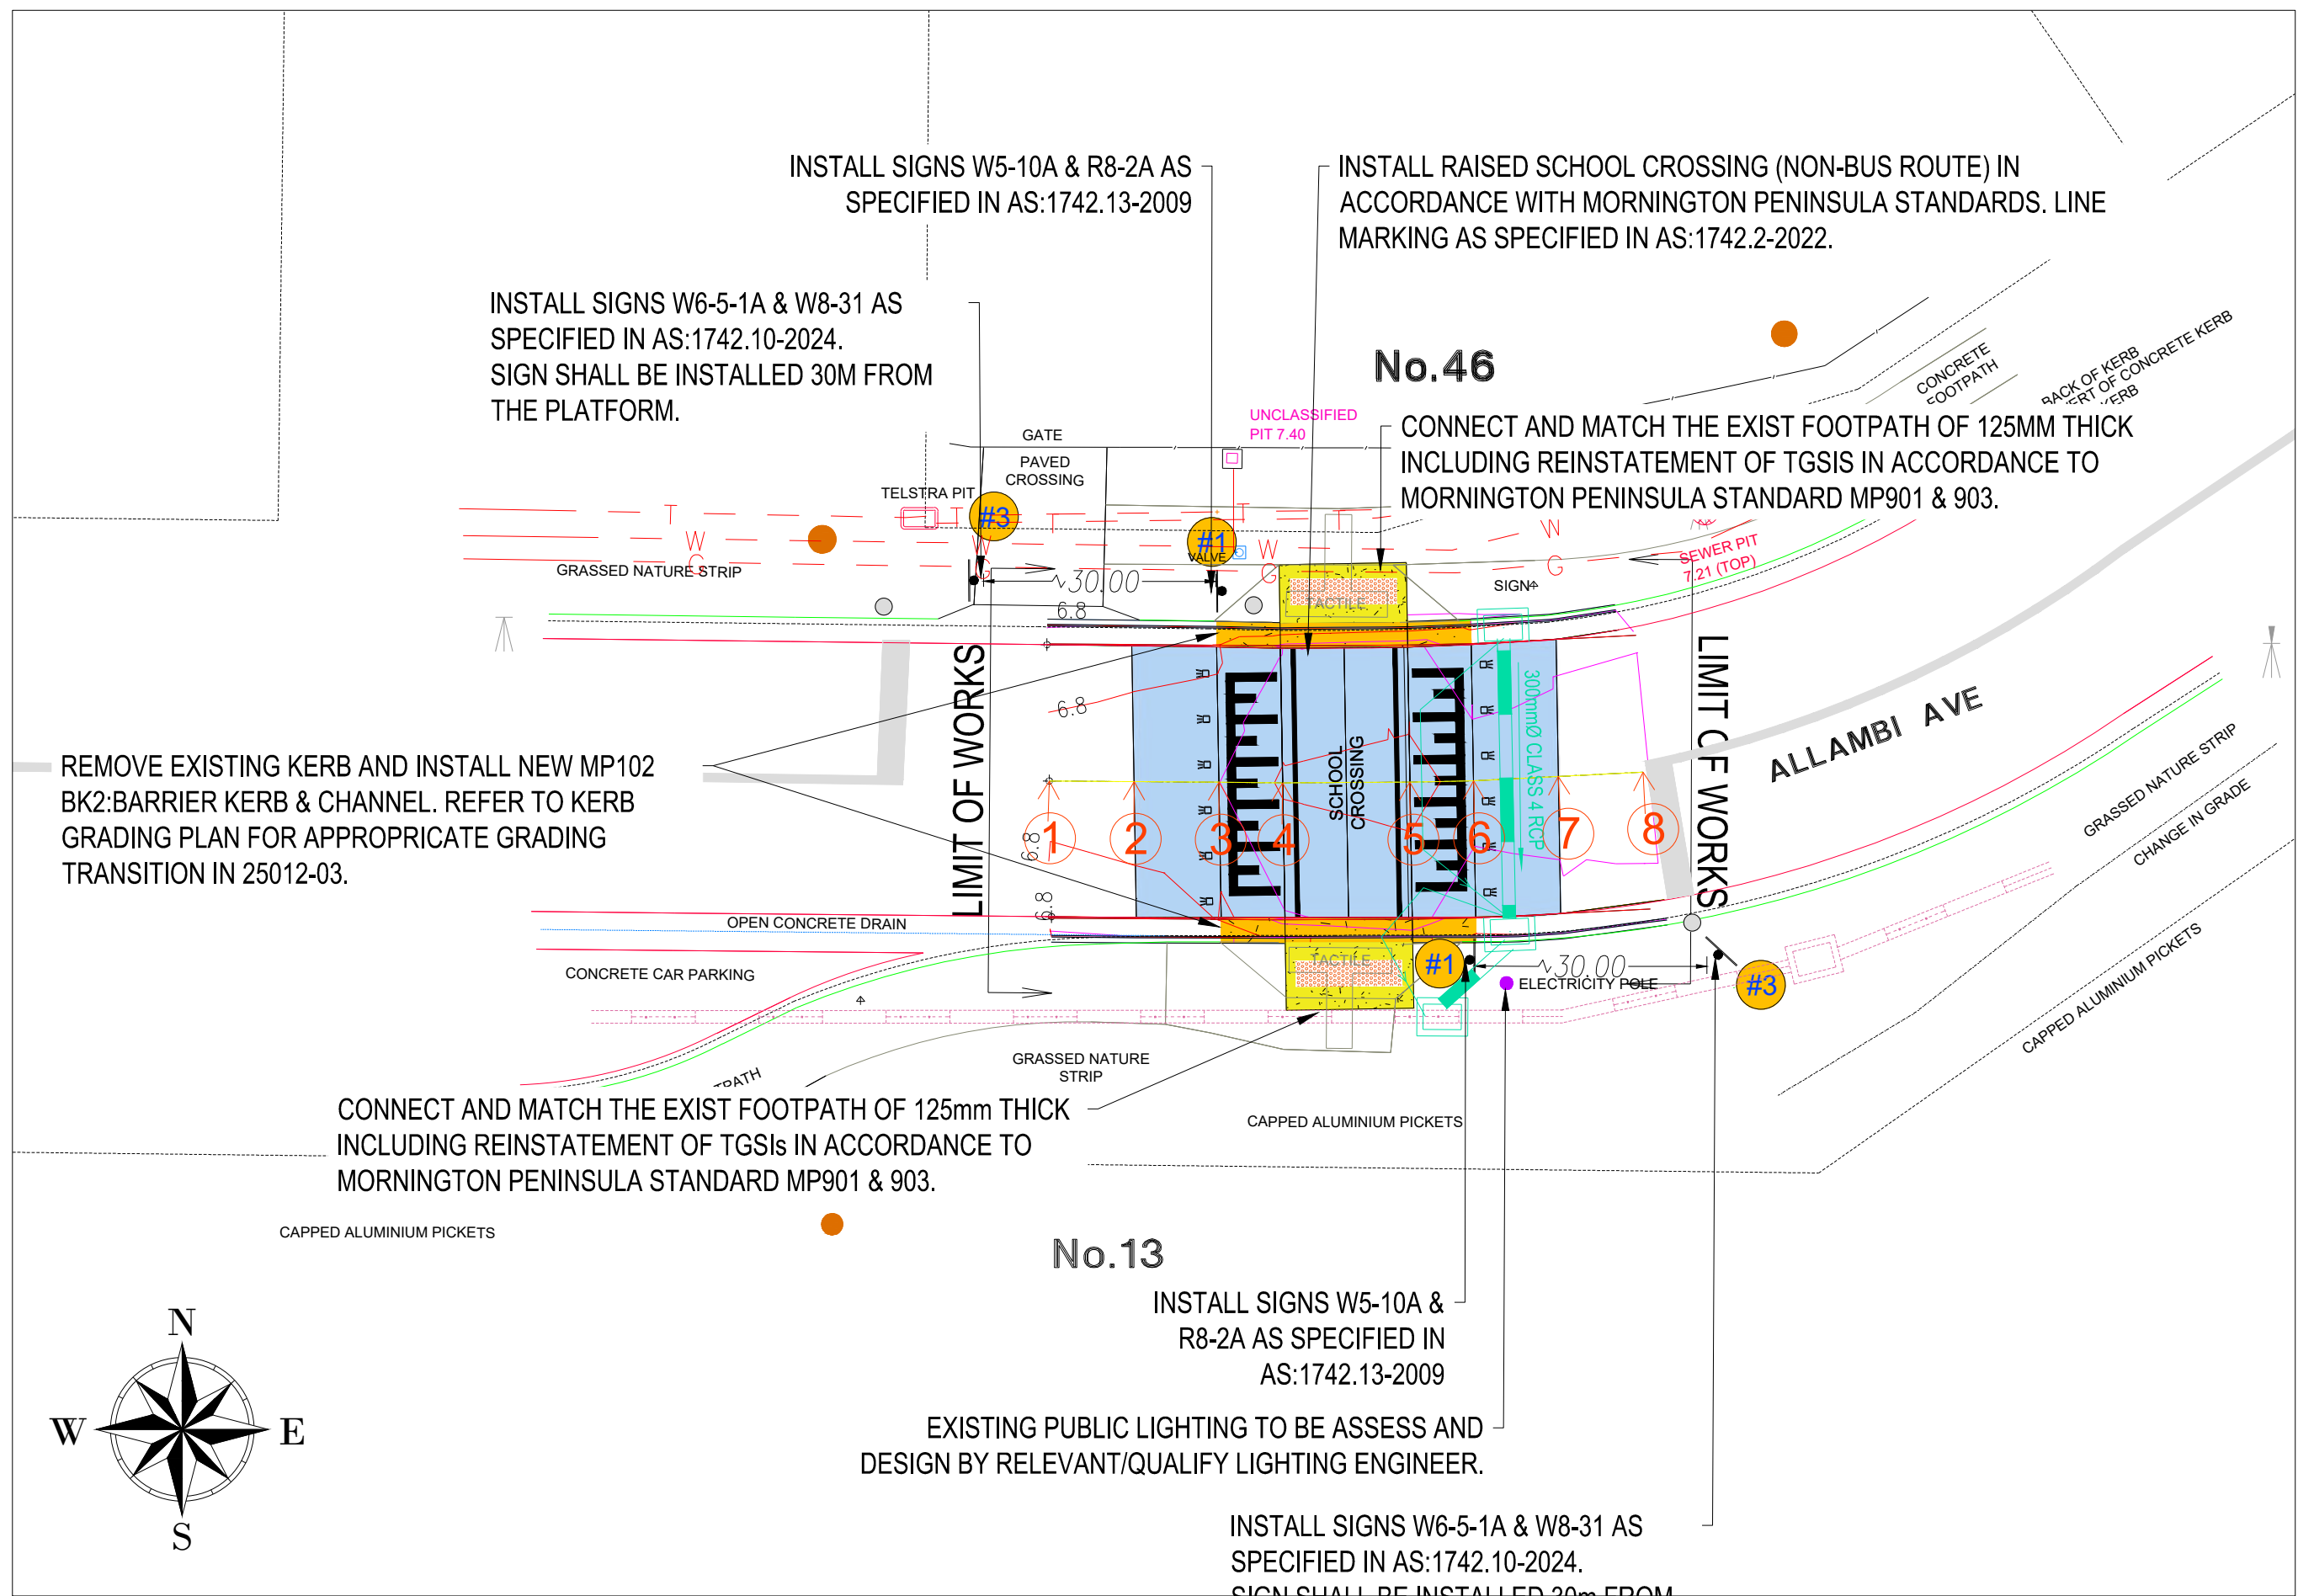

Setout Allambi - CL					
Point Number	Easting	Northing	Design Level	Existing Level	Offset
1	315159.722	5750613.079	6.857	6.857	0.000
2	315161.722	5750613.064	6.879	6.879	2.000
3	315163.722	5750613.049	6.899	6.899	4.000
4	315165.222	5750613.035	7.015	6.915	5.500
5	315168.222	5750613.051	7.043	6.943	8.500
6	315169.722	5750613.083	6.954	6.954	10.000
7	315171.719	5750613.186	6.970	6.970	12.000
8	315173.721	5750613.289	6.984	6.984	14.004

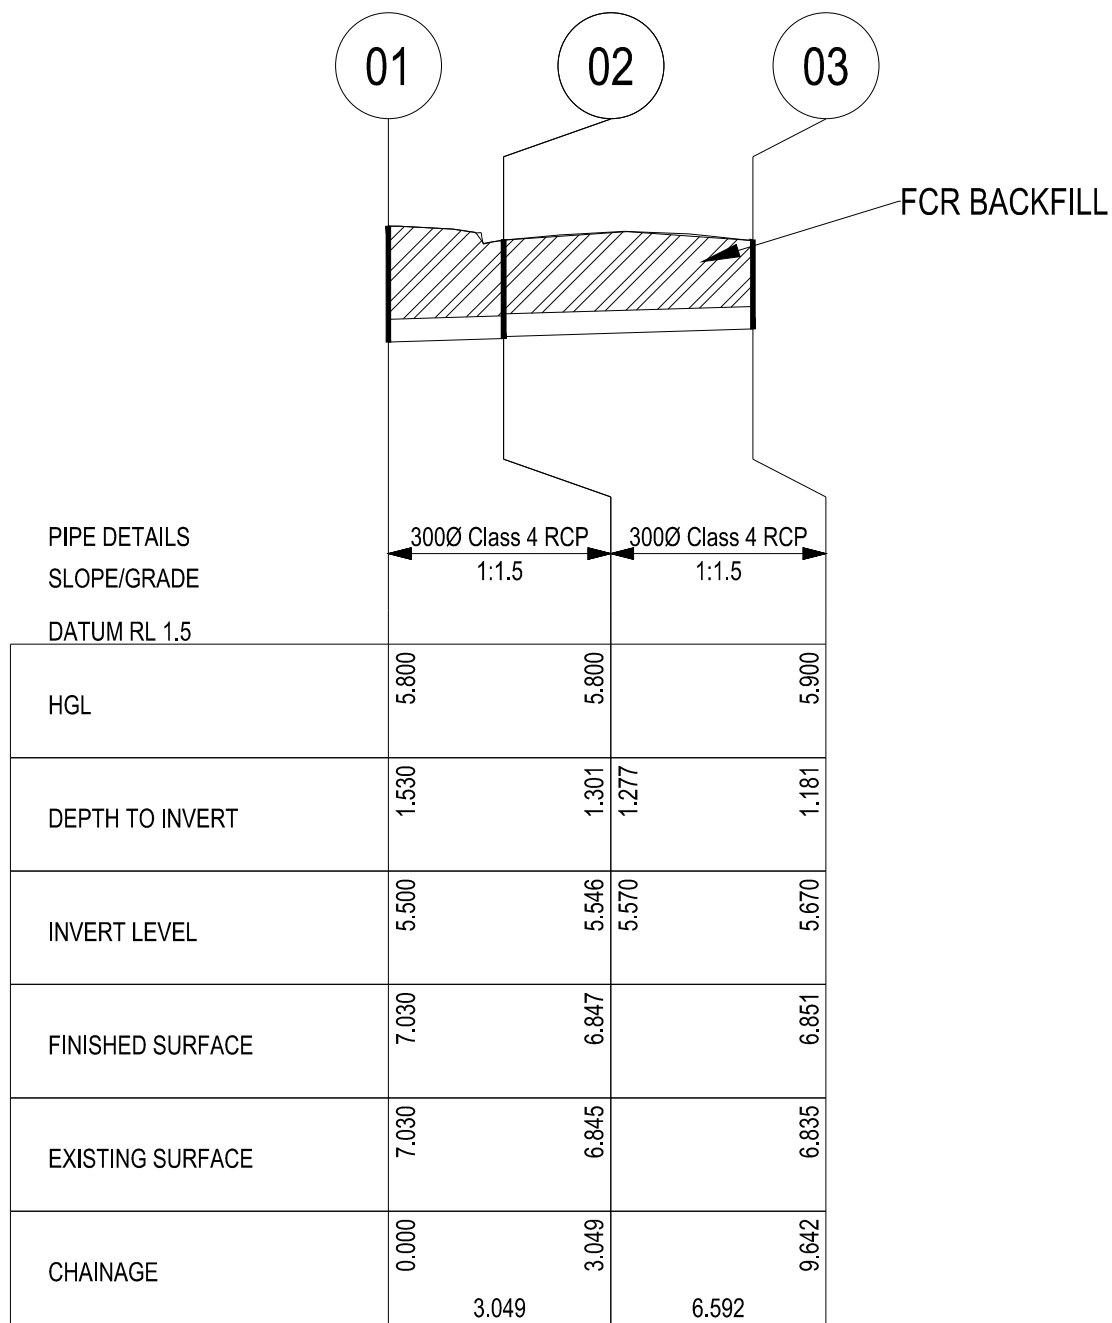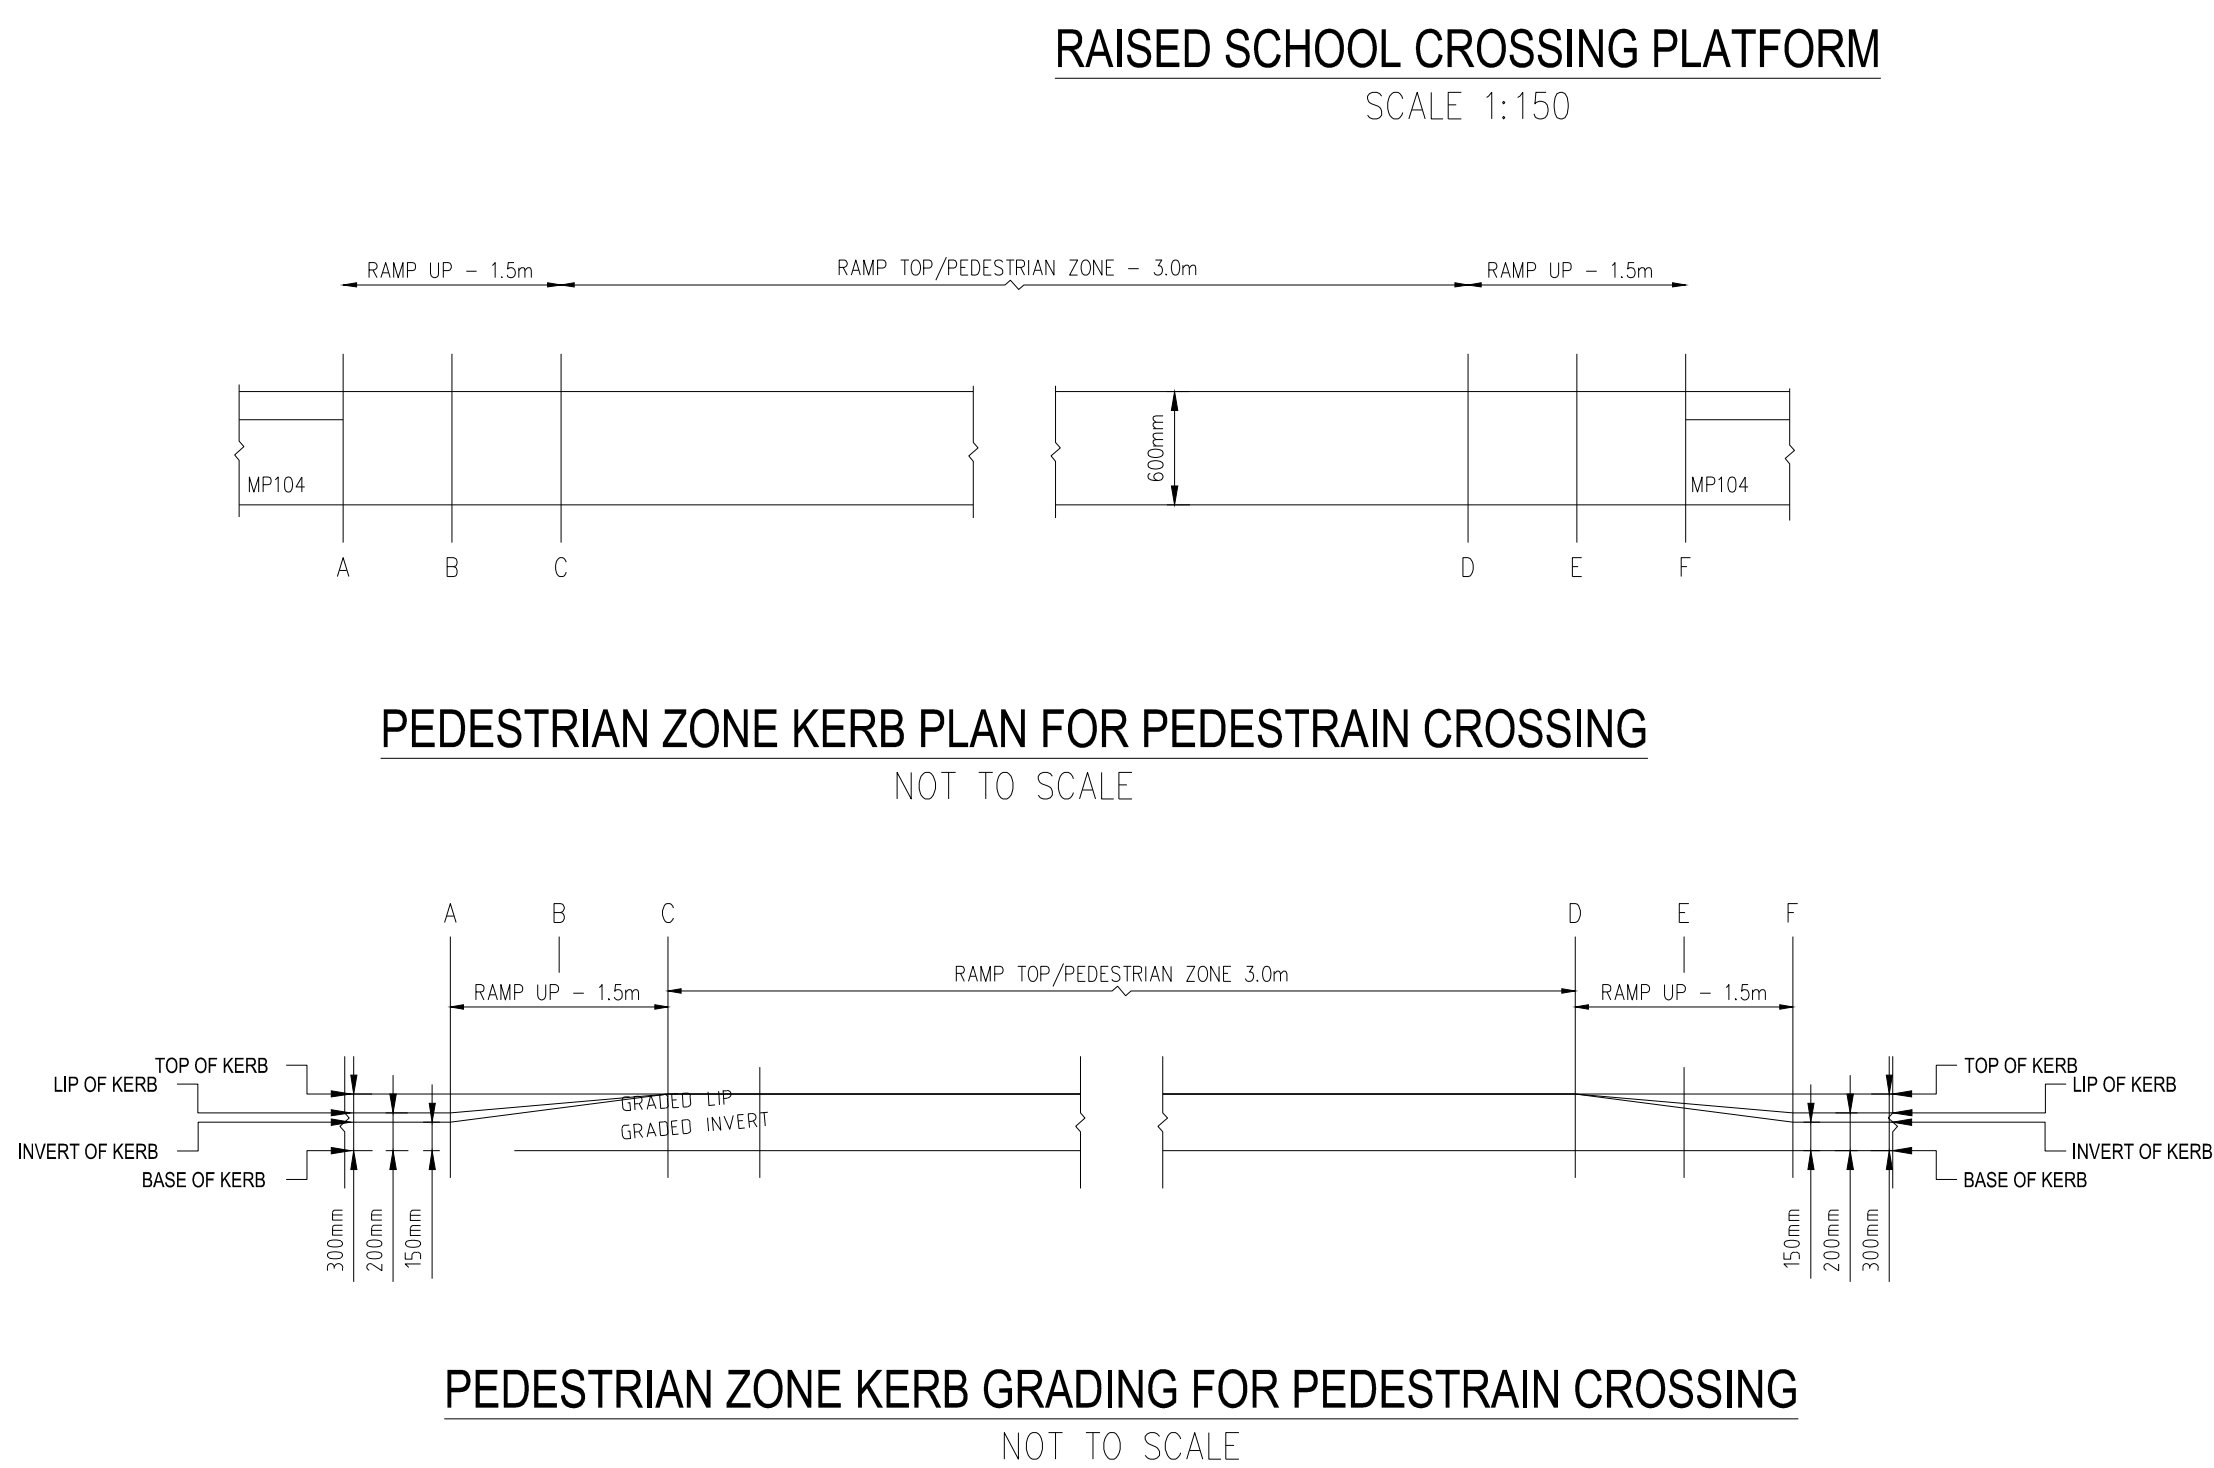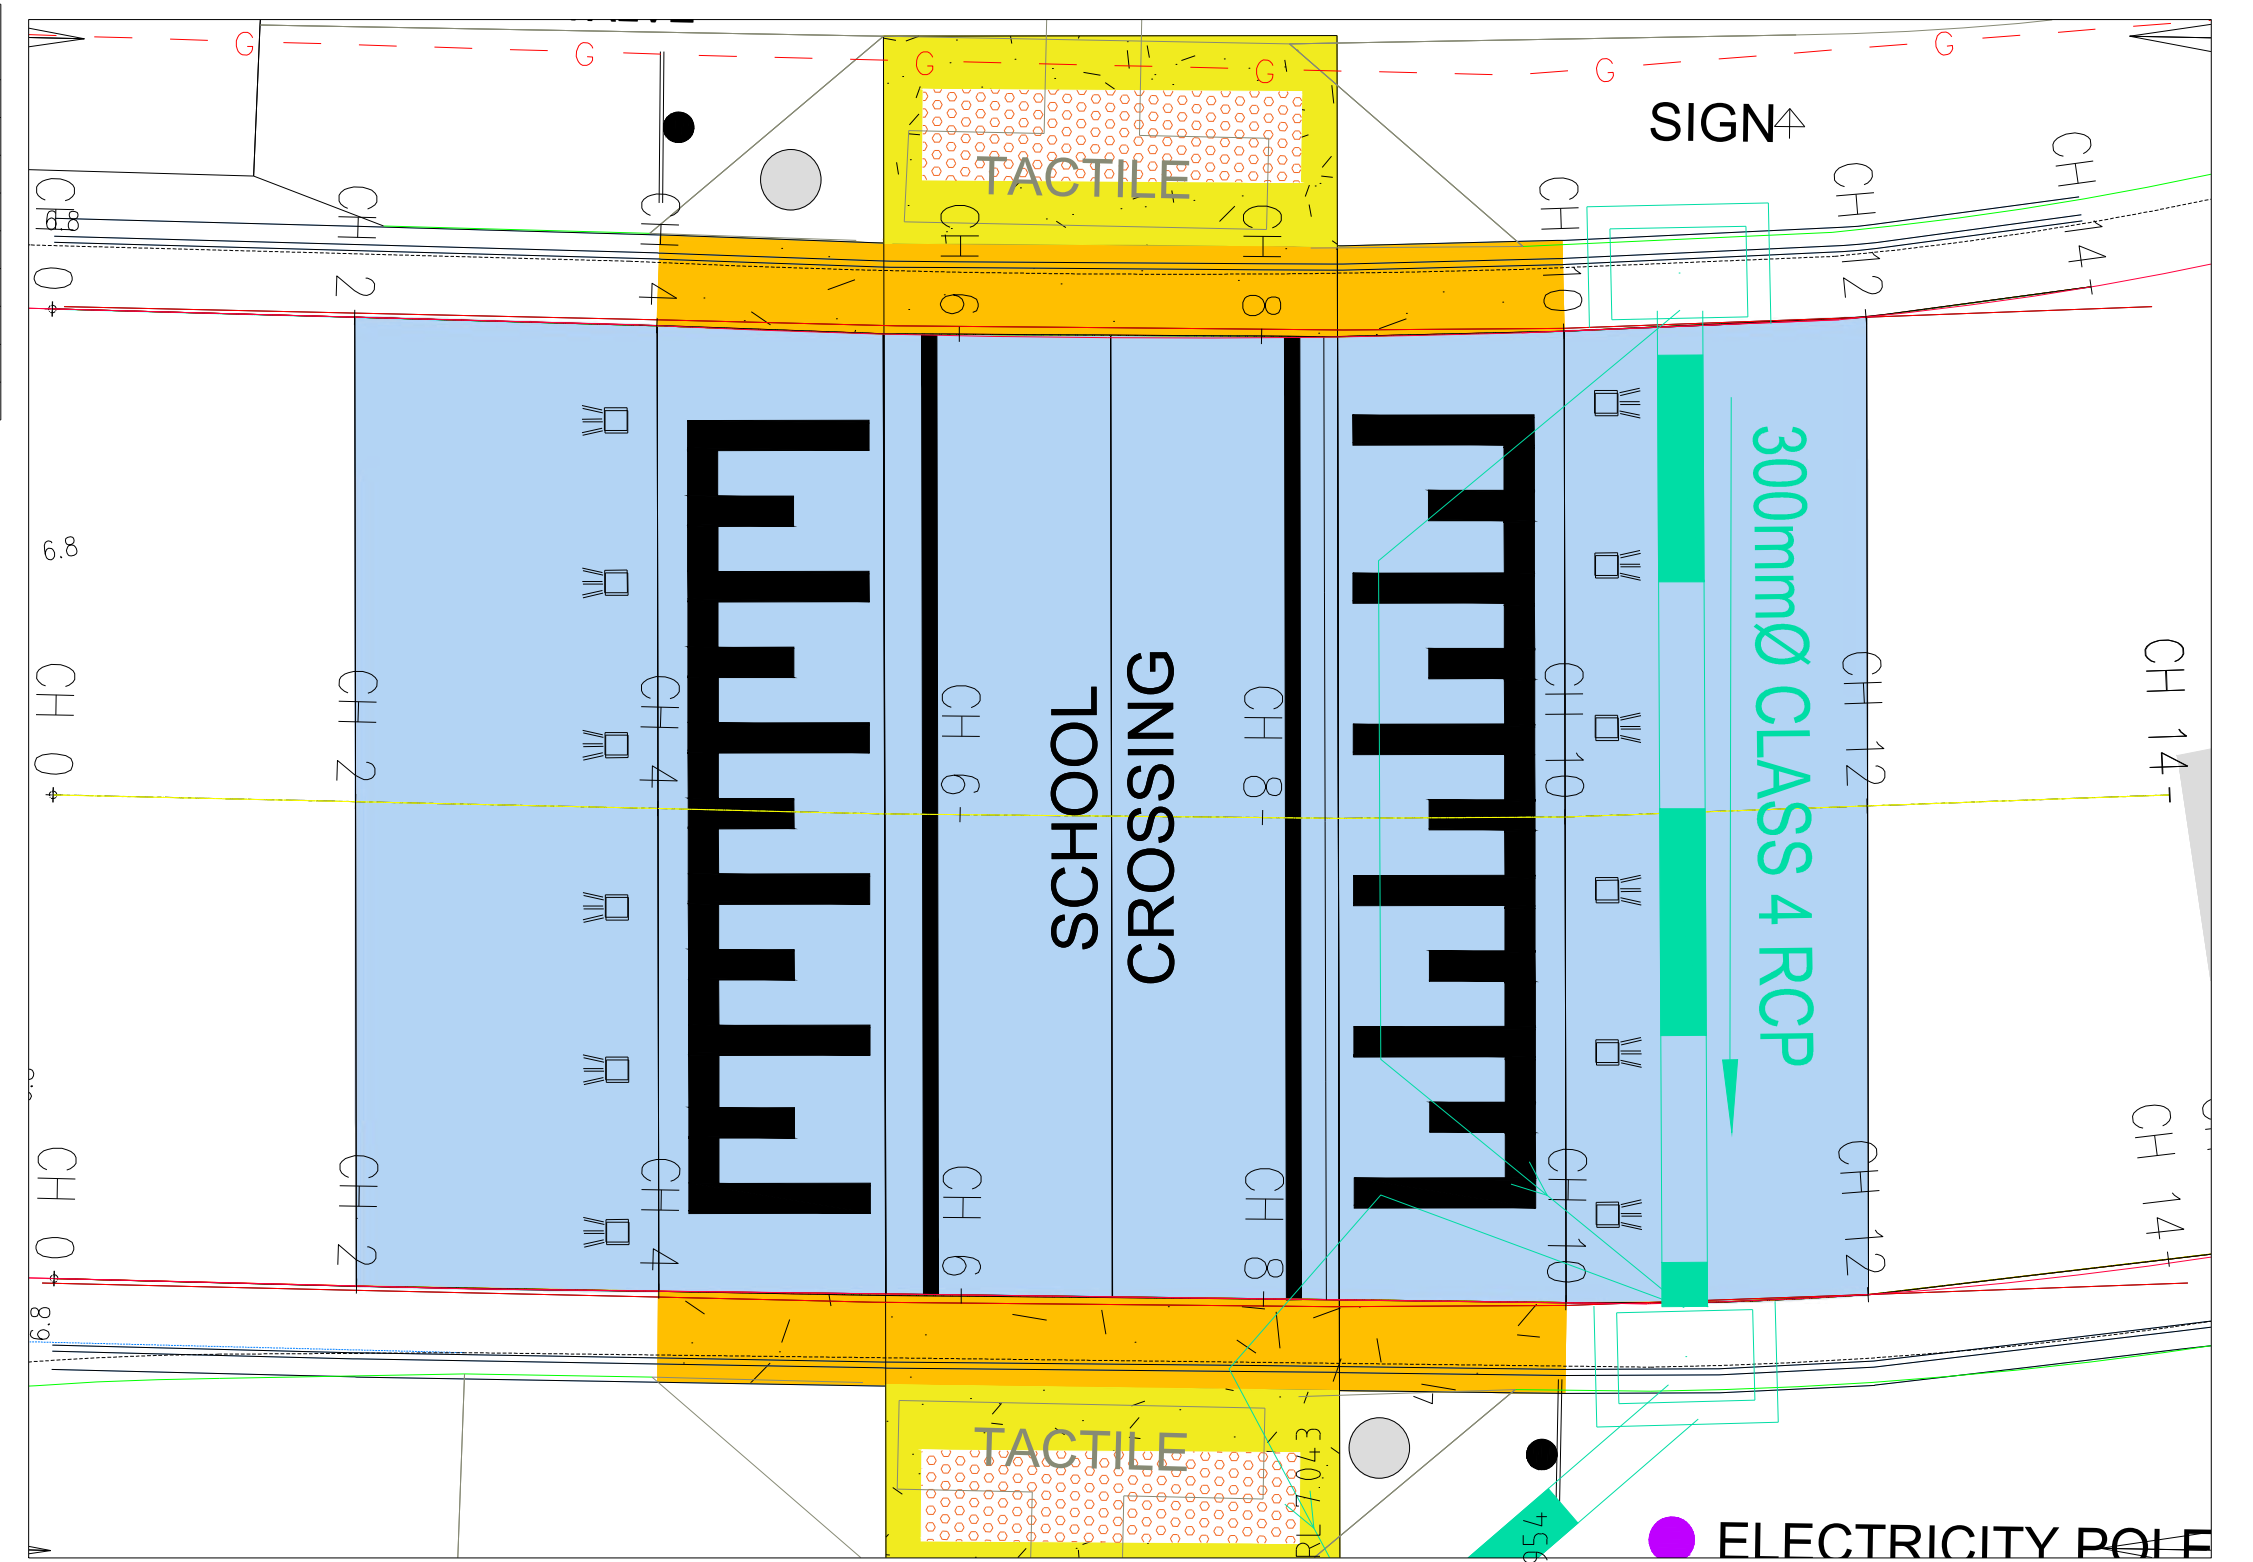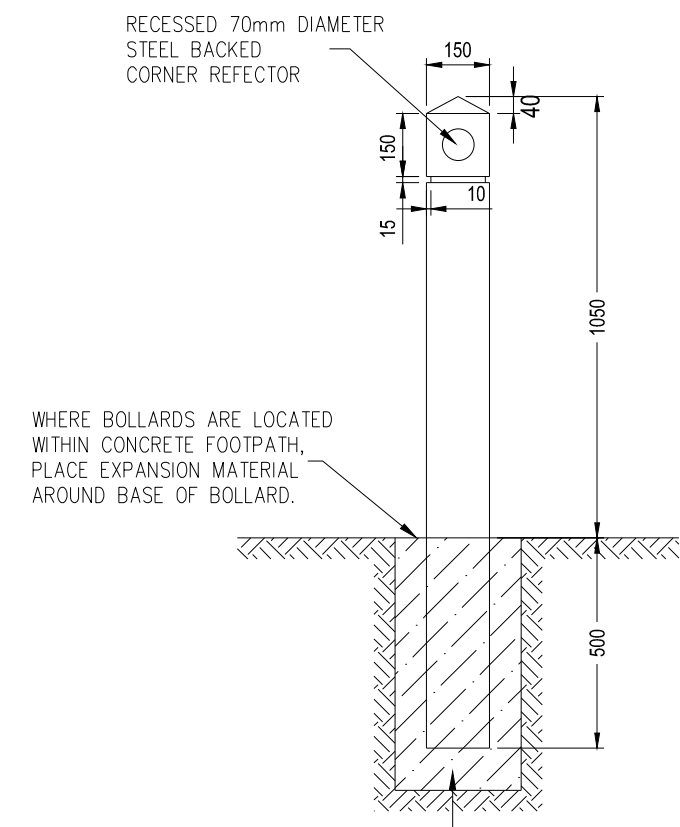

DRAINAGE LONGITUDINAL SECTION FOR LINE 1
SCALES: HORIZONTAL 1:200 VERTICAL 1:100

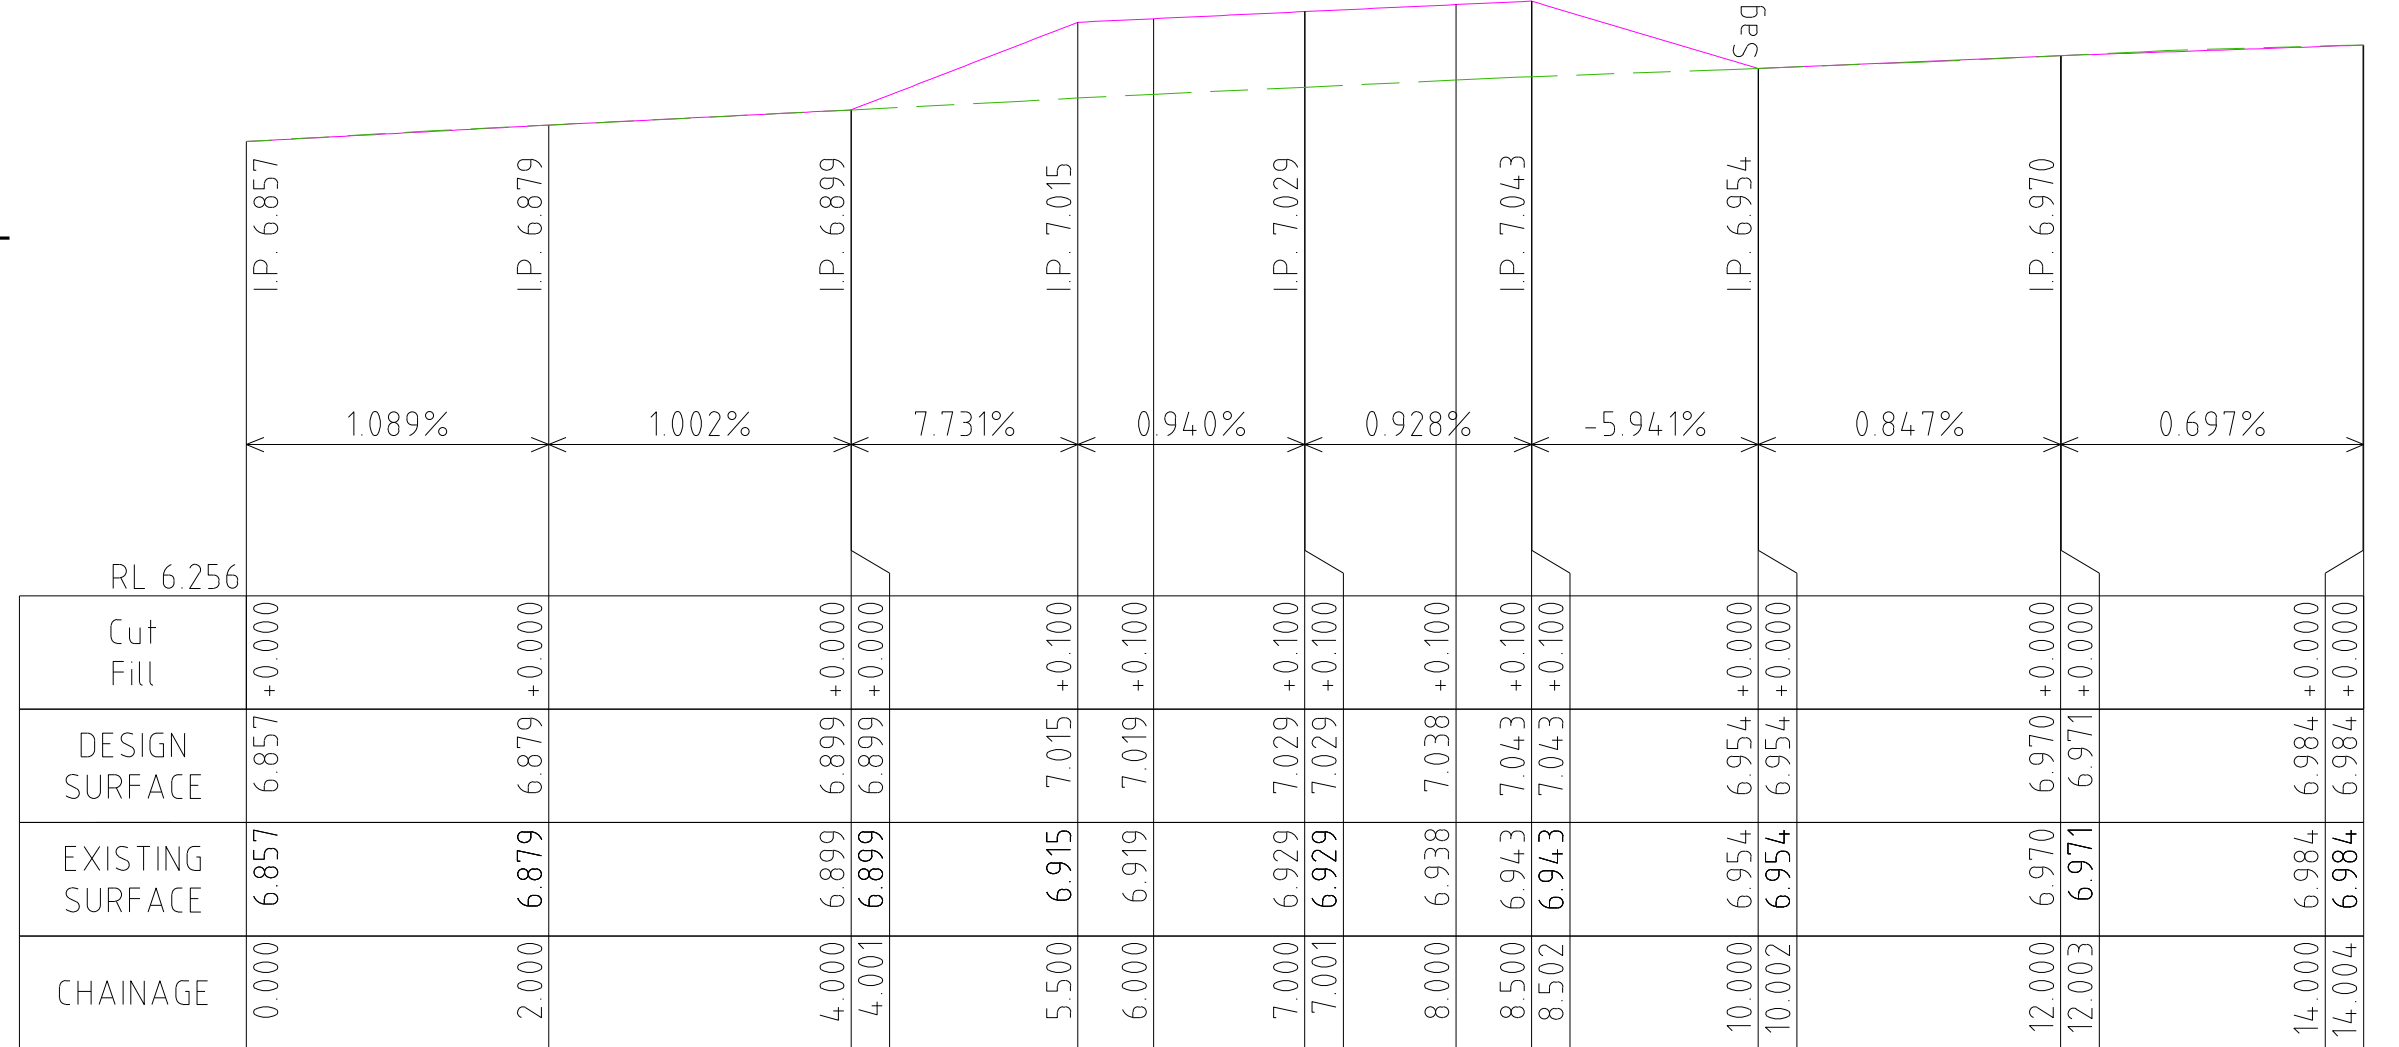

PITS SCHEDULE - NETWORK 1											
Pit No.	Pit Type	Pit Width	Pit Length	Outlet Diameter	Outlet Invert RL	Inlet Diameter	Inlet Invert RL	Pit Depth	Pit Lid Level	Easting	Northing
01	MP211 - JUNCTION PIT	600	900			300	5.500	1.530	7.030	315168.59	5750607.527
02	MP 201 - SIDE-ENTRY PIT	600	900	300	5.546	300	5.570	1.301	6.847	315170.56	5750609.853
03	MP 201 - SIDE-ENTRY PIT	600	900	300	5.670			1.181	6.851	315170.43	5750616.444

LEGEND					
	TELSTRA POLE		FIRE HYDRANT		PROPOSED KERB AND CHANNEL
	TELSTRA PIT		WATER STOP VALVE		EXISTING KERB AND CHANNEL
	PHONE BOX		GAS VALVE		TREE
	POWER POLE		SEWER MANHOLE		TREE TO BE REMOVED
	LIGHT POLE		EX WATER MAIN		PROPOSED DRAINAGE
	LANTERN		EX GAS MAIN		EXISTING DRAINAGE
	UNDERGROUND POWER PIT		PROPOSED UG TELSTRA CABLE		PIT NUMBER
	FIRE PLUG		PROPOSED UG ELECTRICITY CABLE		PROPOSED HOUSE DRAIN
			PERMANENT SURVEY MARK		

REGISTERED ENGINEERS DETAILS	
NAME:	
SIGNATURE:	
ENG.REG:	
COMPANY:	MORNINGTON PENINSULA SHIRE


INTERNAL REFERENCES			
PROJECT QA:	25014		
CONTRACT CN:	2807		
CIVIL 3D DWG:	25014-20		
SURVEY:	JCA		
DRAWN:	P.SARY		
DESIGN:	P.SARY		
CHECKED:	S.TALUKDER		



BLACKSPOT - CAPEL SOUND AREA-WIDE
CAPEL SOUND
LOCAL AREA TRAFFIC MANAGEMENT IMPROVEMENT
PROPOSED RAISED PEDESTRAIN CROSSING - ALLAMBI AVE



DATUM:	A.H.D
PROJECTION:	MG42020 ZONE 55
DATE OF PLAN:	20/05/2026
SCALE AT :	AS SHOWN
SHEET No.	20 OF 35
PLAN REF No.	25014-20
REV	B

TENDER ISSUE

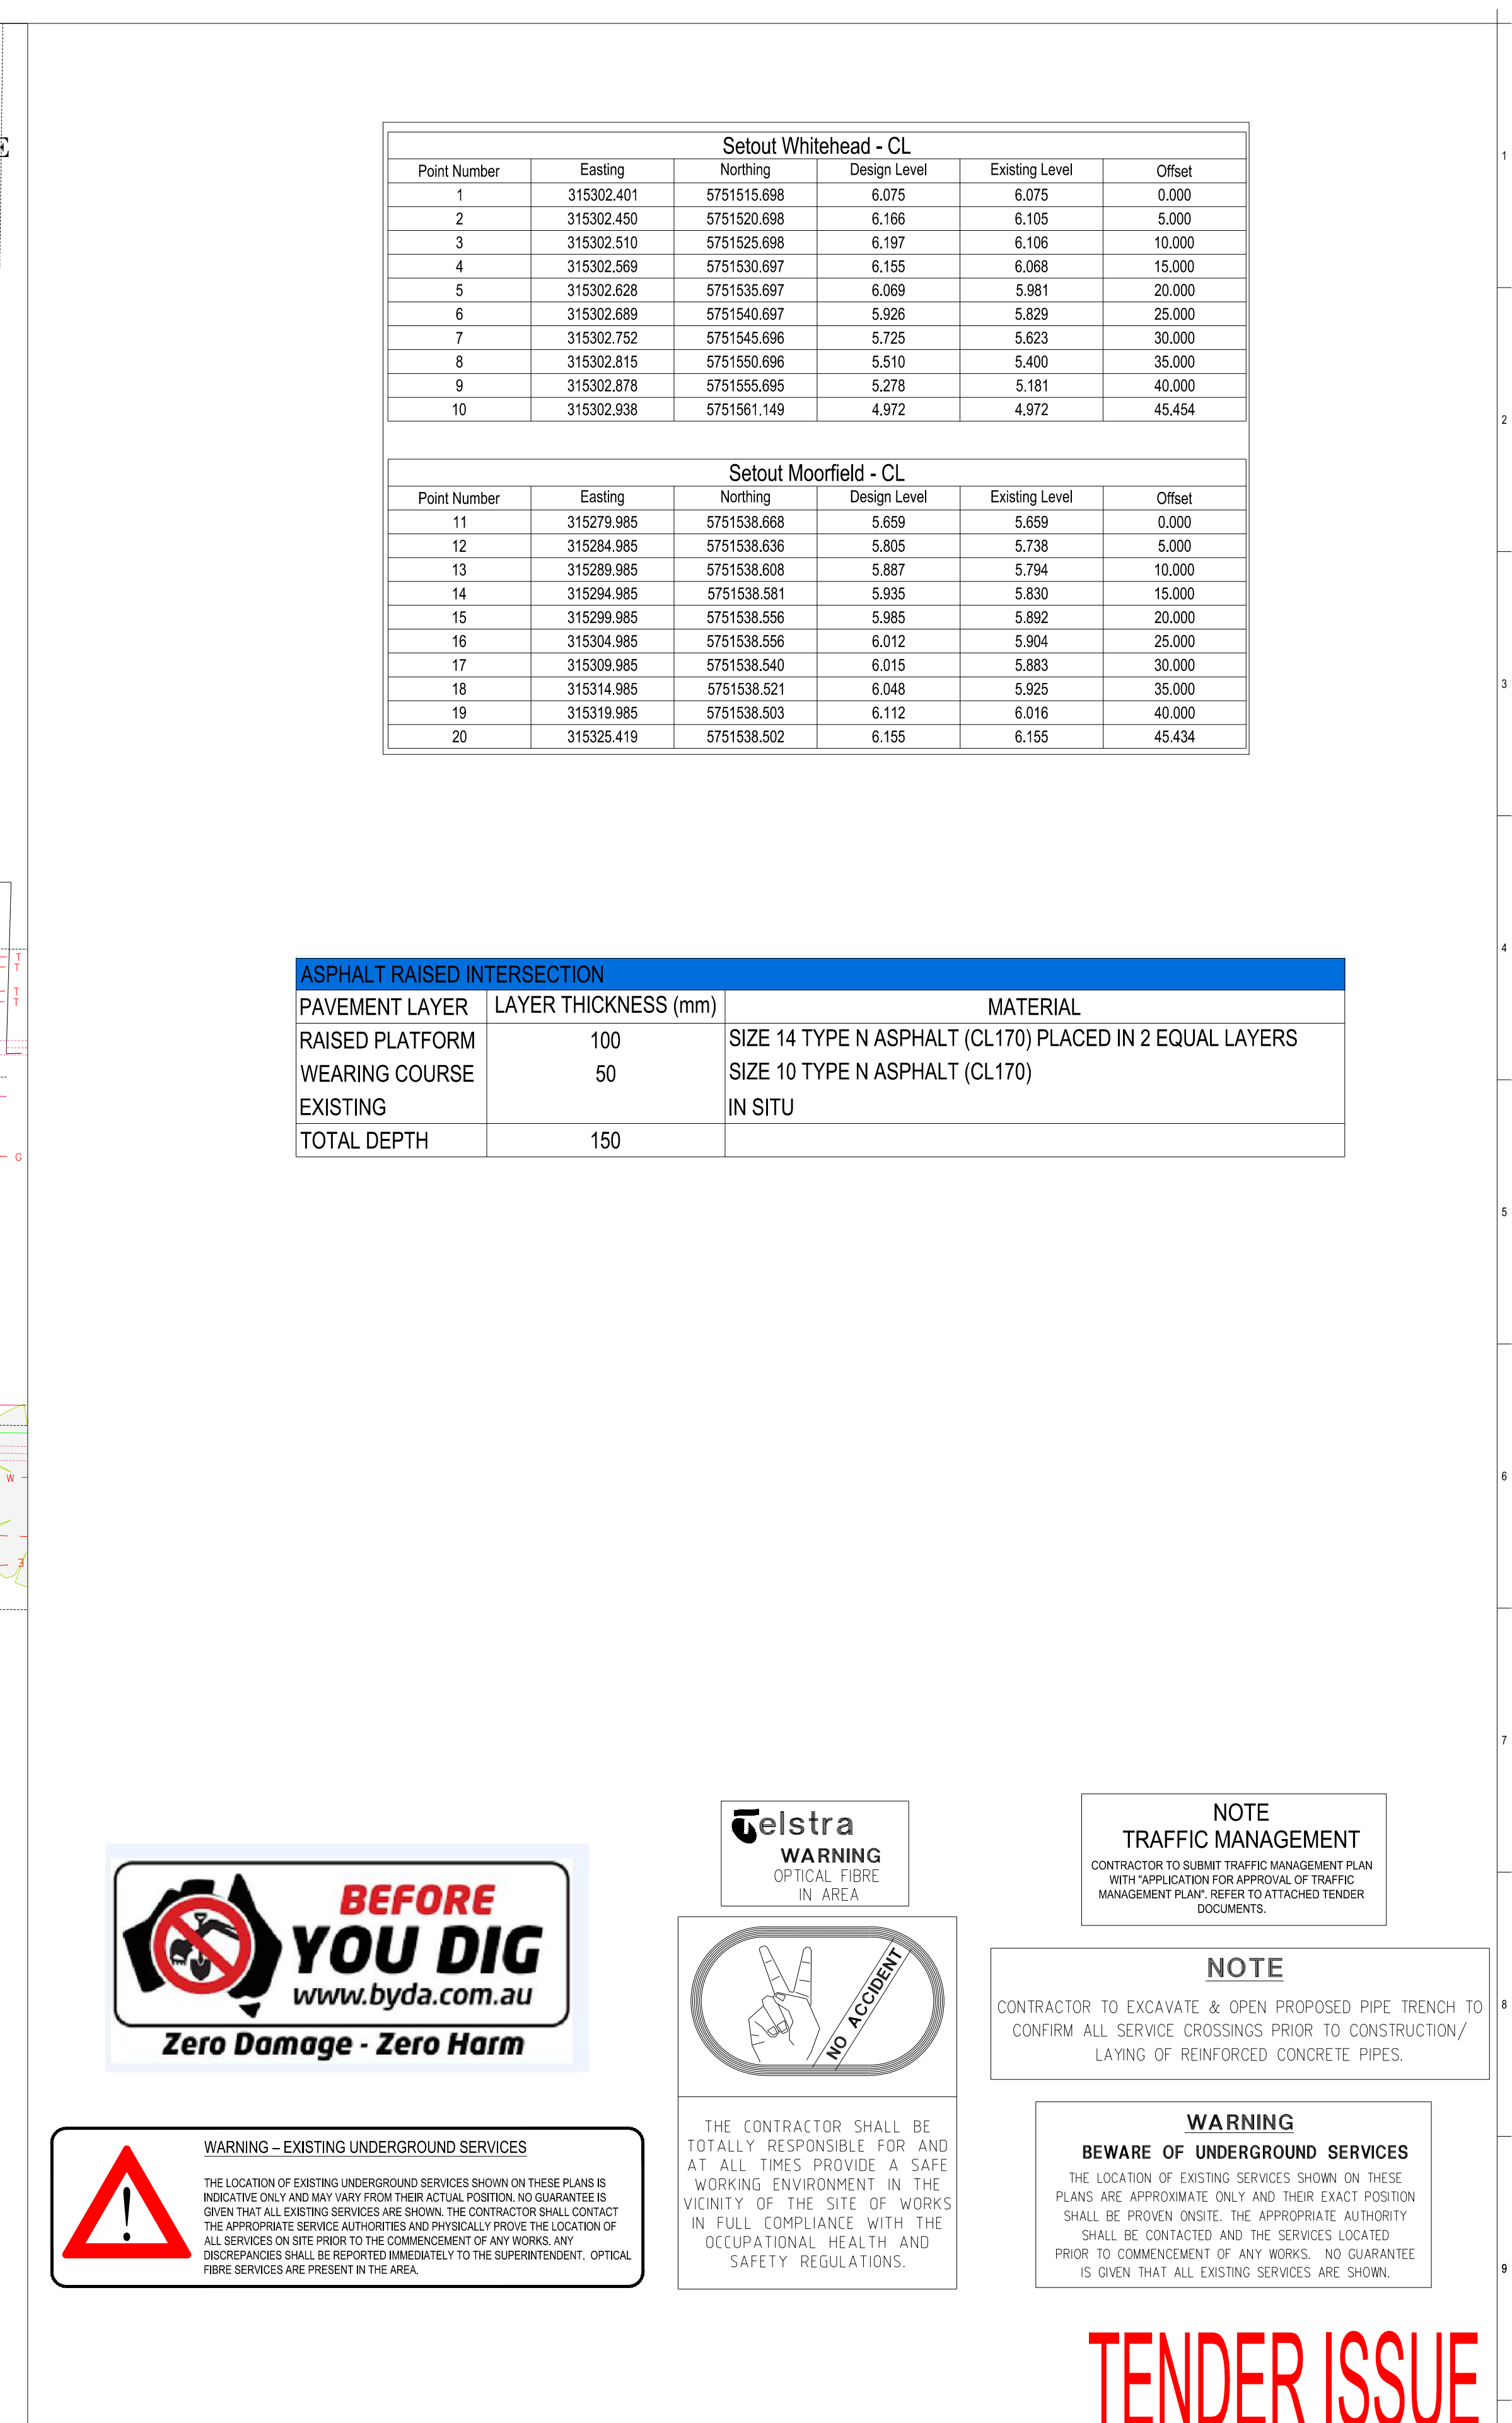

Setout Moorfield - CL					
Point Number	Easting	Northing	Design Level	Existing Level	Offset
11	315279.985	5751538.668	5.659	5.659	0.000
12	315284.985	5751538.636	5.805	5.738	5.000
13	315289.985	5751538.608	5.887	5.794	10.000
14	315294.985	5751538.581	5.935	5.830	15.000
15	315299.985	5751538.556	5.985	5.892	20.000
16	315304.985	5751538.556	6.012	5.904	25.000
17	315309.985	5751538.540	6.015	5.883	30.000
18	315314.985	5751538.521	6.048	5.925	35.000
19	315319.985	5751538.503	6.112	6.016	40.000
20	315325.419	5751538.502	6.155	6.155	45.434

ASPHALT RAISED INTERSECTION		
PAVEMENT LAYER	LAYER THICKNESS (mm)	MATERIAL
RAISED PLATFORM	100	SIZE 14 TYPE N ASPHALT (CL170) PLACED IN 2 EQUAL LAYERS
WEARING COURSE	50	SIZE 10 TYPE N ASPHALT (CL170)
EXISTING		IN SITU
TOTAL DEPTH	150	

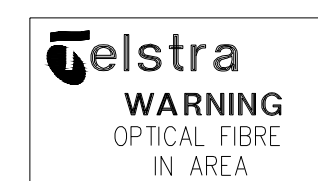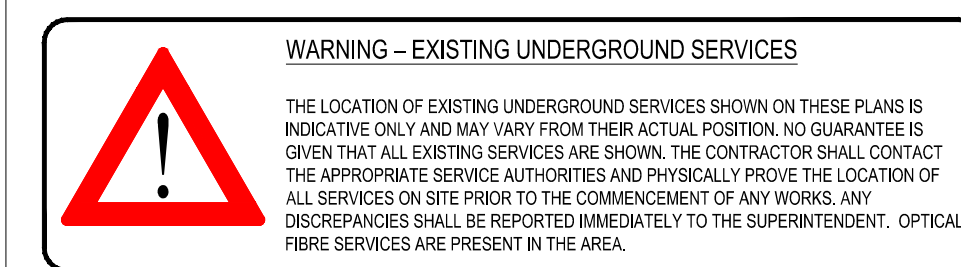

THE CONTRACTOR SHALL BE TOTALLY RESPONSIBLE FOR AND AT ALL TIMES PROVIDE A SAFE WORKING ENVIRONMENT IN THE VICINITY OF THE SITE OF WORK IN FULL COMPLIANCE WITH THE OCCUPATIONAL HEALTH AND SAFETY REGULATIONS.

NOTE
TRAFFIC MANAGEMENT
CONTRACTOR TO SUBMIT TRAFFIC MANAGEMENT PLAN
WITH "APPLICATION FOR APPROVAL OF TRAFFIC
MANAGEMENT PLAN". REFER TO ATTACHED TENDER
DOCUMENTS.


NOTE

CONTRACTOR TO EXCAVATE & OPEN PROPOSED PIPE TRENCH TO
CONFIRM ALL SERVICE CROSSINGS PRIOR TO CONSTRUCTION/
LAYING OF REINFORCED CONCRETE PIPES.

WARNING
Beware of Underground Services
The location of existing services shown on these plans are approximate only and their exact position shall be proven onsite. The appropriate authority shall be contacted and the services located prior to commencement of any works. No guarantee is given that all existing services are shown.

TENDER ISSUE

LEGEND <table><tr><td></td><td>TELSTRA POLE</td><td></td><td>FIRE HYDRANT</td><td></td><td>EX UGROUND ELECTRICITY CABLE</td><td></td><td>PROPOSED KERB AND CHANNEL</td><td></td><td>EXISTING HOUSE DRAIN</td></tr><tr><td></td><td>TELSTRA PIT</td><td></td><td>WATER STOP VALVE</td><td></td><td>EX OVERHEAD POWER CABLE</td><td></td><td>EXISTING KERB AND CHANNEL</td><td></td><td>PROPOSED PROPERTY INLET</td></tr><tr><td></td><td>PHONE BOX</td><td></td><td>GAS VALVE</td><td></td><td>PROPOSED WATER MAIN</td><td></td><td>TREE</td><td></td><td></td></tr><tr><td></td><td>POWER POLE</td><td></td><td>SEWER MANHOLE</td><td></td><td>PROPOSED GAS MAIN</td><td></td><td>X TREE TO BE REMOVED</td><td></td><td></td></tr><tr><td></td><td>LIGHT POLE</td><td></td><td>EX WATER MAIN</td><td></td><td>PROPOSED UG TELSTRA CABLE</td><td></td><td>PROPOSED DRAINAGE</td><td></td><td></td></tr><tr><td></td><td>LANTERN</td><td></td><td>EX GAS MAIN</td><td></td><td>PROPOSED SEWER MAIN</td><td></td><td>EXISTING DRAINAGE</td><td></td><td></td></tr><tr><td></td><td>UNDERGROUND POWER PIT</td><td></td><td>EX UG TELSTRA CABLE</td><td></td><td>PROPOSED UG ELECTRICITY CABLE</td><td></td><td>PIT NUMBER</td><td></td><td></td></tr><tr><td></td><td>FIRE PLUG</td><td></td><td>EX SEWER MAIN</td><td></td><td>PERMANENT SURVEY MARK</td><td></td><td>PROPOSED HOUSE DRAIN</td><td></td><td></td></tr></table>											TELSTRA POLE		FIRE HYDRANT		EX UGROUND ELECTRICITY CABLE		PROPOSED KERB AND CHANNEL		EXISTING HOUSE DRAIN		TELSTRA PIT		WATER STOP VALVE		EX OVERHEAD POWER CABLE		EXISTING KERB AND CHANNEL		PROPOSED PROPERTY INLET		PHONE BOX		GAS VALVE		PROPOSED WATER MAIN		TREE				POWER POLE		SEWER MANHOLE		PROPOSED GAS MAIN		X TREE TO BE REMOVED				LIGHT POLE		EX WATER MAIN		PROPOSED UG TELSTRA CABLE		PROPOSED DRAINAGE				LANTERN		EX GAS MAIN		PROPOSED SEWER MAIN		EXISTING DRAINAGE				UNDERGROUND POWER PIT		EX UG TELSTRA CABLE		PROPOSED UG ELECTRICITY CABLE		PIT NUMBER				FIRE PLUG		EX SEWER MAIN		PERMANENT SURVEY MARK		PROPOSED HOUSE DRAIN			REGISTERED ENGINEERS DETAILS NAME: _____ SIGNATURE: _____ ENG.REG: _____ COMPANY: MORNINGTON PENINSULA SHIRE										INTERNAL REFERENCES PROJECT QA: 25014 CONTRACT CN: 2807 CIVIL 3D DWG: 25014-21 SURVEY: JCA DRAWN: P.SARY DESIGN: P.SARY CHECKED: S.TALKUDDER										MORNINGTON PENINSULA Shire										BLACKSPOT - CAPEL SOUND AREA-WIDE CAPEL SOUND LOCAL AREA TRAFFIC MANAGEMENT IMPROVEMENT PROPOSED RAISED INTERSECTION & SETOUT POINTS - MOORFIELD & WHITEHEAD										DATUM: A.H.D PROJECTION: MGA2020 ZONE 55 DATE OF PLAN: 20/05/2026 SCALE AT: AS SHOWN SHEET No. 21 OF 35 PLAN REF No. 25014-21 REV B									
	TELSTRA POLE		FIRE HYDRANT		EX UGROUND ELECTRICITY CABLE		PROPOSED KERB AND CHANNEL		EXISTING HOUSE DRAIN	
	TELSTRA PIT		WATER STOP VALVE		EX OVERHEAD POWER CABLE		EXISTING KERB AND CHANNEL		PROPOSED PROPERTY INLET	
	PHONE BOX		GAS VALVE		PROPOSED WATER MAIN		TREE	
	POWER POLE		SEWER MANHOLE		PROPOSED GAS MAIN		X TREE TO BE REMOVED	
	LIGHT POLE		EX WATER MAIN		PROPOSED UG TELSTRA CABLE		PROPOSED DRAINAGE	
	LANTERN		EX GAS MAIN		PROPOSED SEWER MAIN		EXISTING DRAINAGE	
	UNDERGROUND POWER PIT		EX UG TELSTRA CABLE		PROPOSED UG ELECTRICITY CABLE		PIT NUMBER	
	FIRE PLUG		EX SEWER MAIN		PERMANENT SURVEY MARK		PROPOSED HOUSE DRAIN	

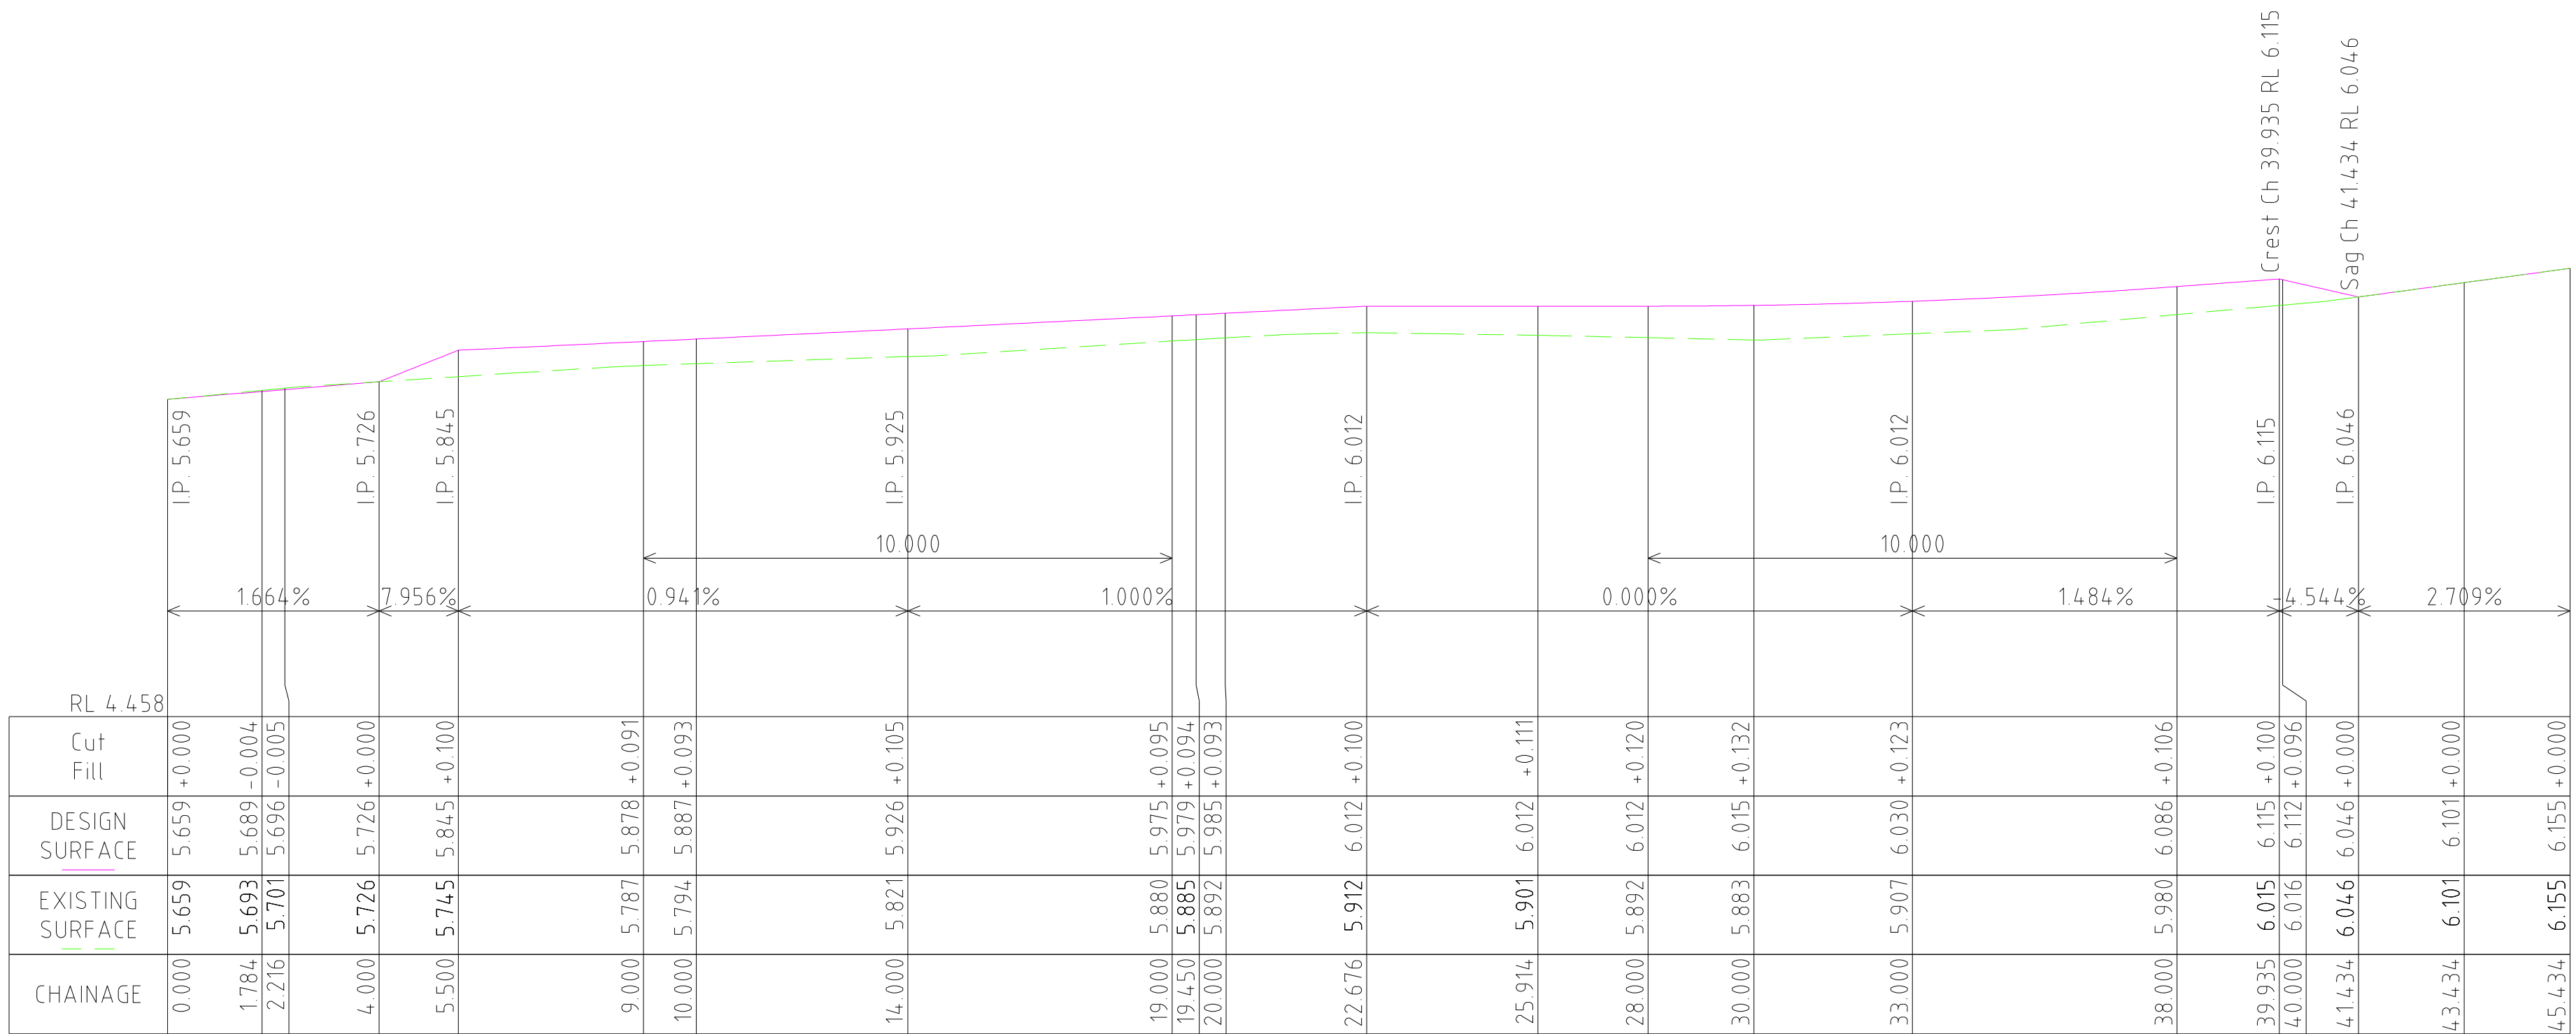

LONGITUDINAL SECTION
Moorfield - CL Ch 0.000 to Ch 45.434
SCALES: HORIZONTAL 1:100 VERTICAL 1:20

Moorfield - CL






TENDER ISSUE

LEGEND											
	TELSTRA POLE		FIRE HYDRANT		EX U/GROUND ELECTRICITY CABLE		PROPOSED KERB AND CHANNEL		EXISTING HOUSE DRAIN		
	TELSTRA PIT		WATER STOP VALVE		EX OVERHEAD POWER CABLE		EXISTING KERB AND CHANNEL		PROPOSED PROPERTY INLET		
	PHONE BOX		GAS VALVE		PROPOSED WATER MAIN		TREE				
	POWER POLE		SEWER MANHOLE		PROPOSED GAS MAIN		TREE TO BE REMOVED				
	LIGHT POLE		EX WATER MAIN		PROPOSED U/G TELSTRA CABLE		PROPOSED DRAINAGE				
	LANTERN		EX GAS MAIN		PROPOSED SEWER MAIN		EXISTING DRAINAGE				
	UNDERGROUND POWER PIT		EX U/GROUND TELSTRA CABLE		PROPOSED U/G ELECTRICITY CABLE		PIT NUMBER				
	FIRE PLUG		EX SEWER MAIN		PERMANENT SURVEY MARK		PROPOSED HOUSE DRAIN				

REGISTERED ENGINEERS DETAILS

NAME:
SIGNATURE:
ENG.REG:
COMPANY: MORNINGTON PENINSULA SHIRE

	</
--	--	----

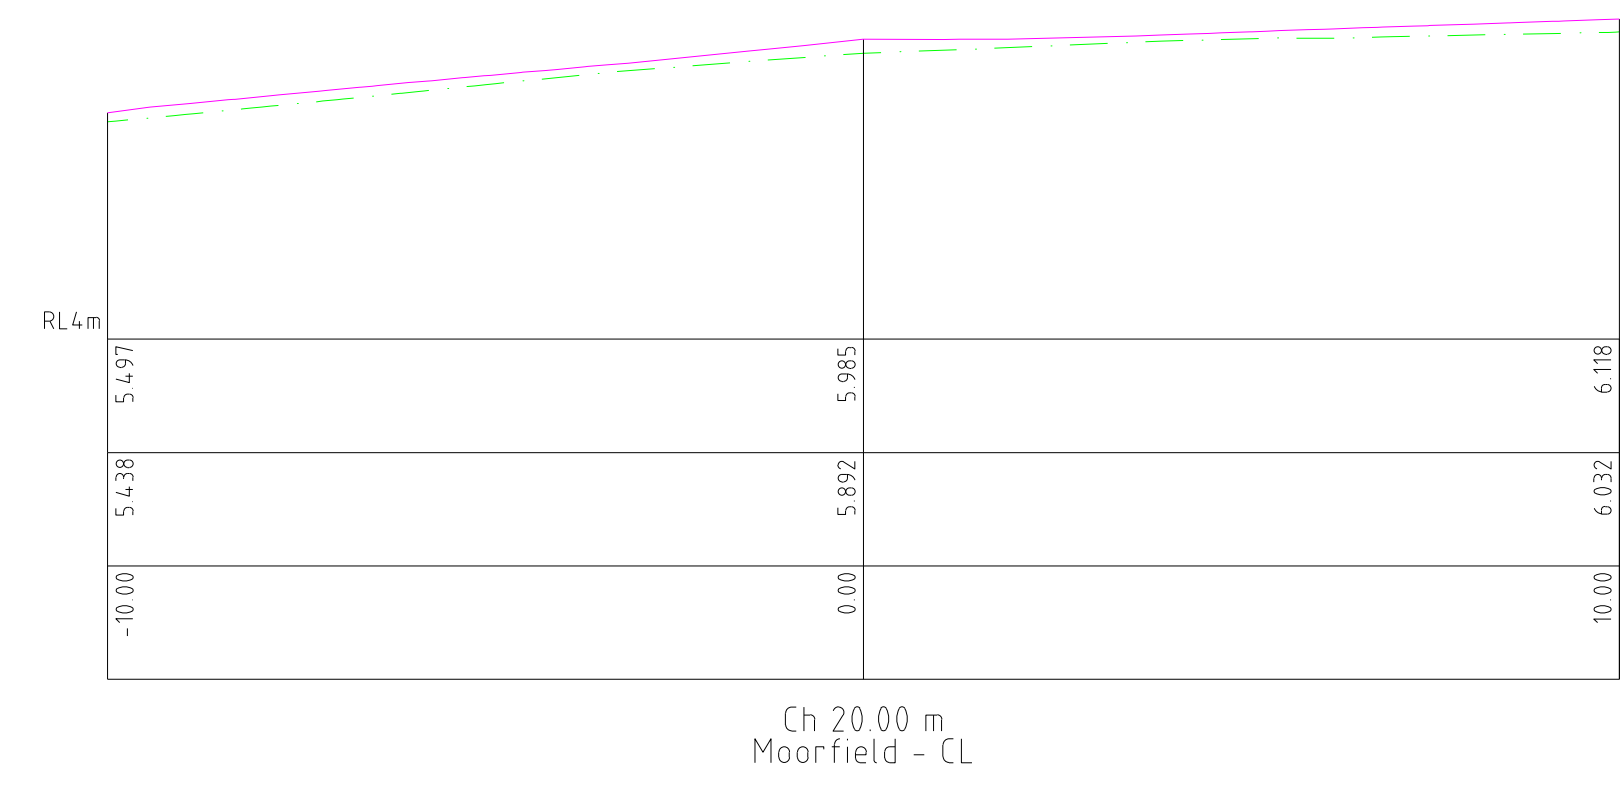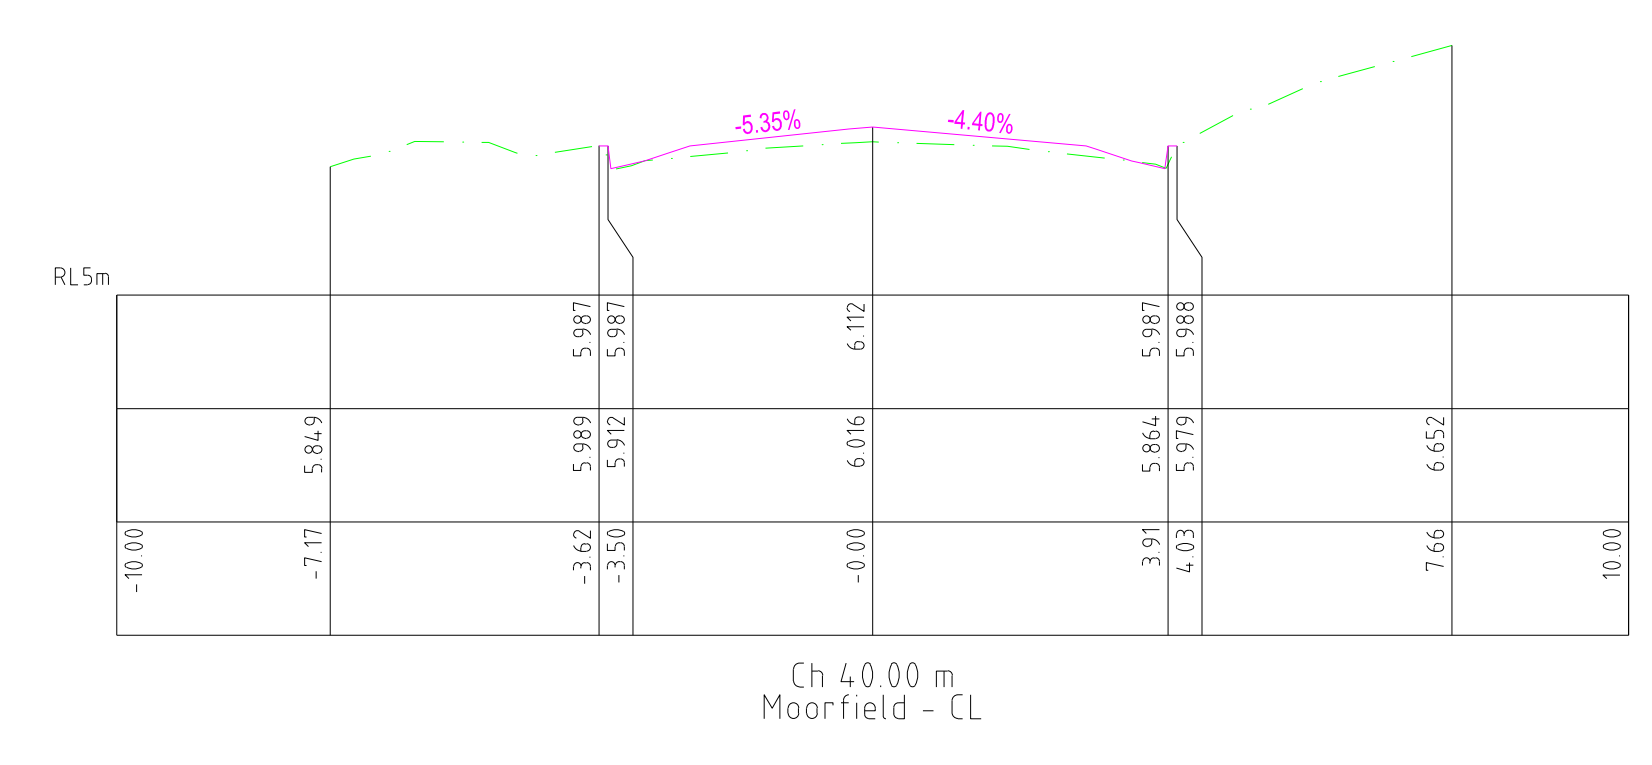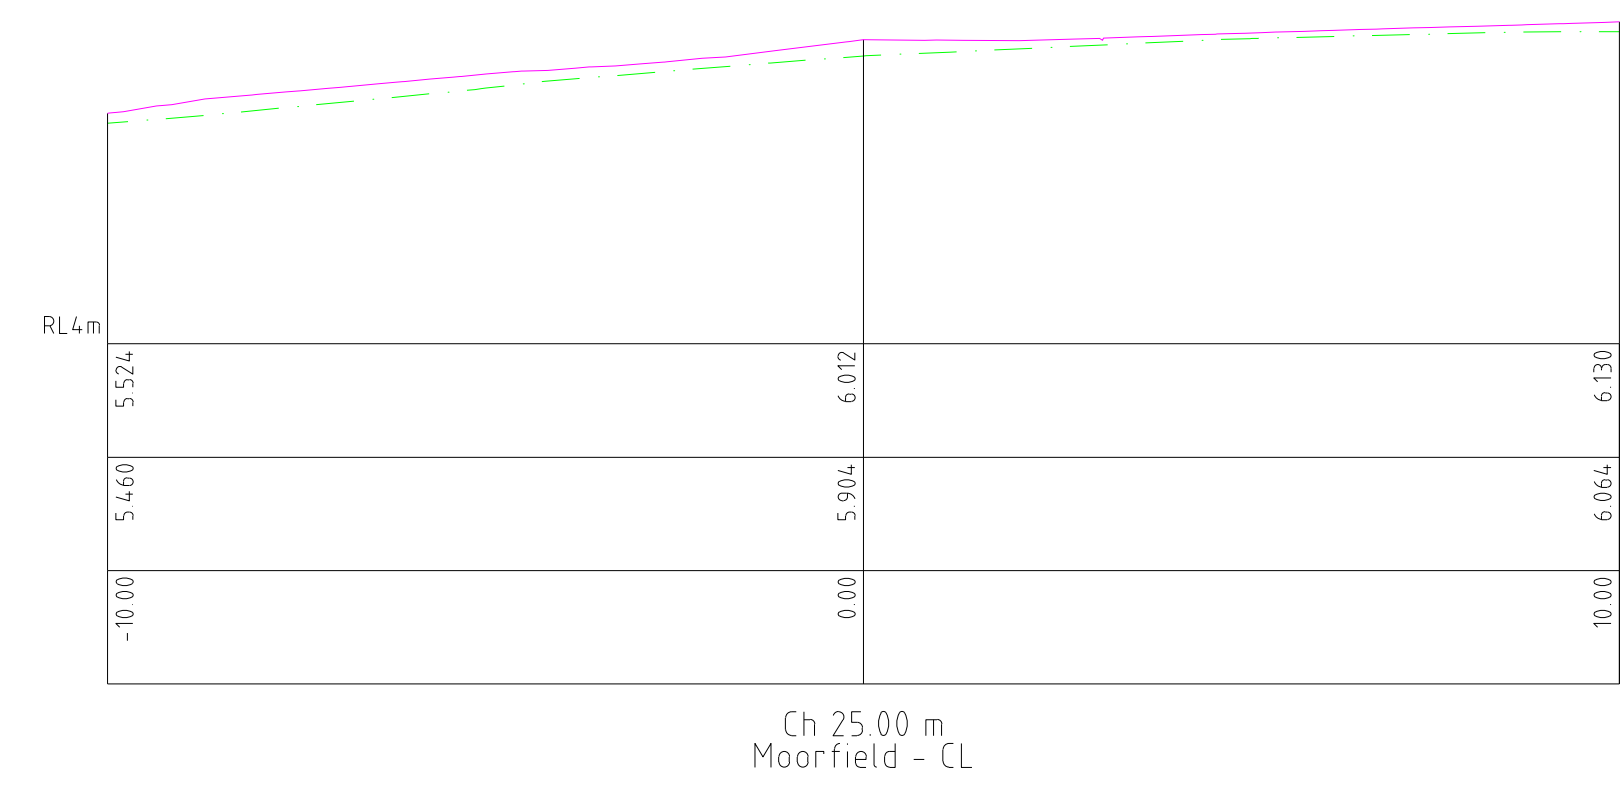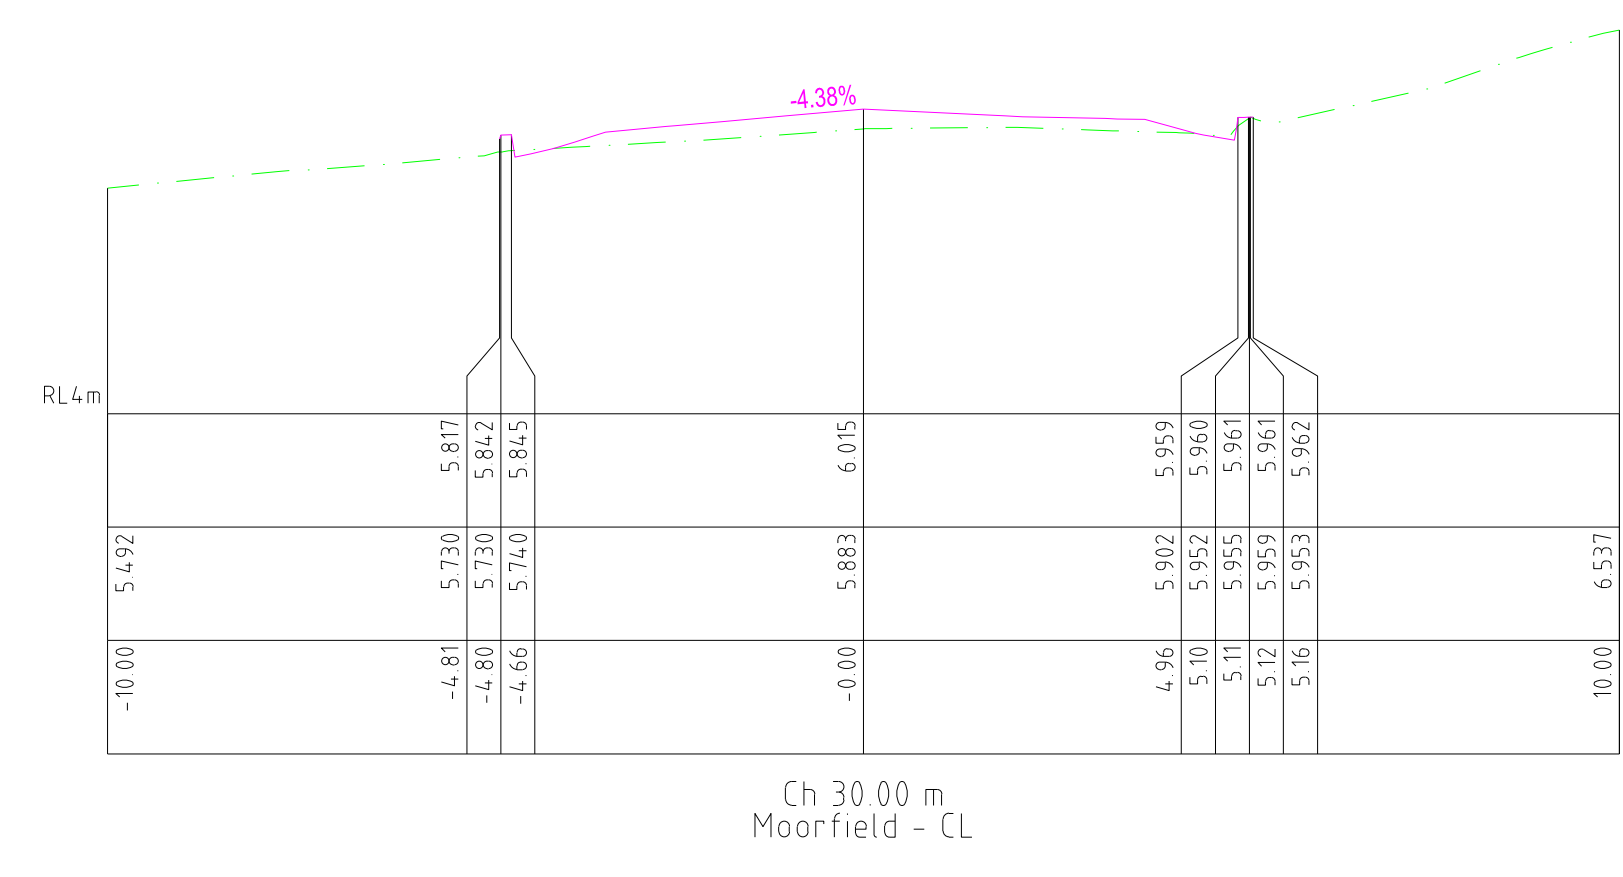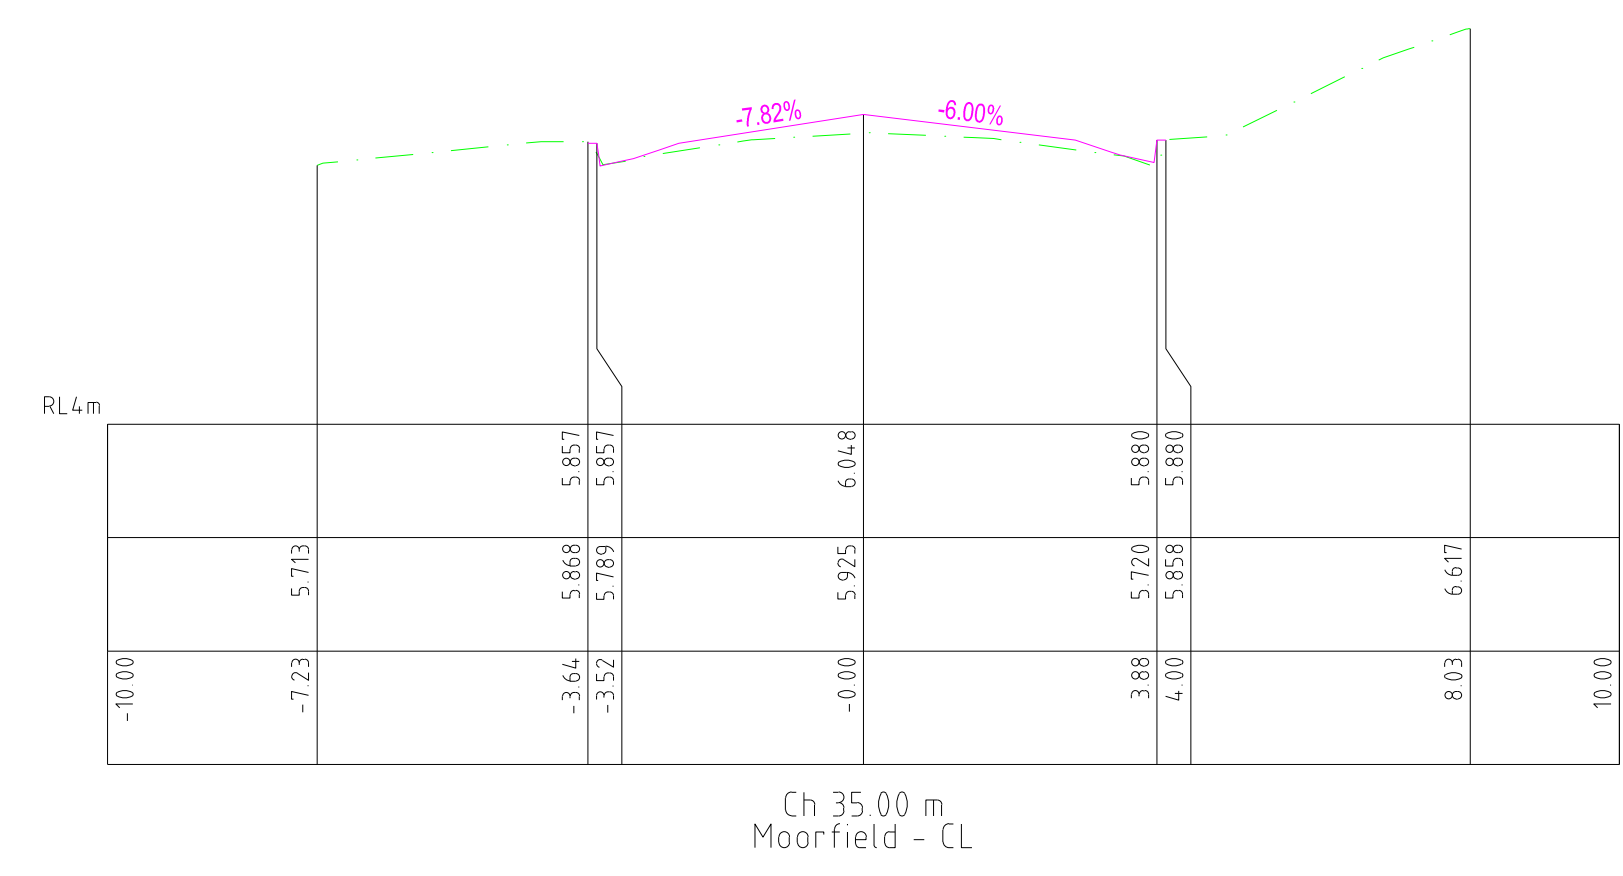

REGISTERED ENGINEERS DETAILS	
NAME:	
SIGNATURE:	
ENG.REG.:	
COMPANY:	MORNINGTON PENINSULA SHIRE

[illegible]

TENDER ISSUE

DATUM:	A.H.D
PROJECTION:	MGA2020 ZONE 55
DATE OF PLAN:	20/05/2026
SCALE AT :	AS SHOWN
SHEET No. 24 OF 35	
PLAN REF No. 25014-24	REV B



A	B	C	D
---	---	---	---





0	
---	--

E	F	
---	---	--

G




J

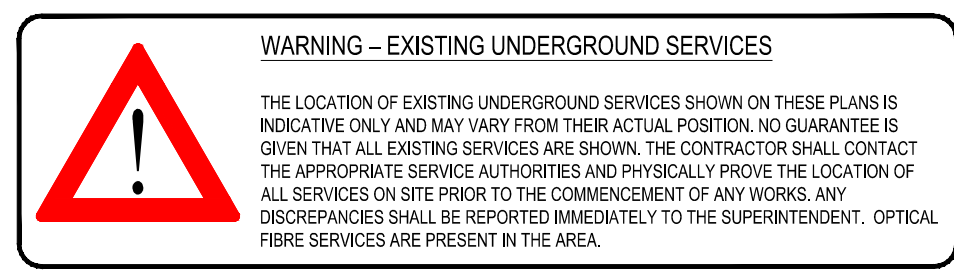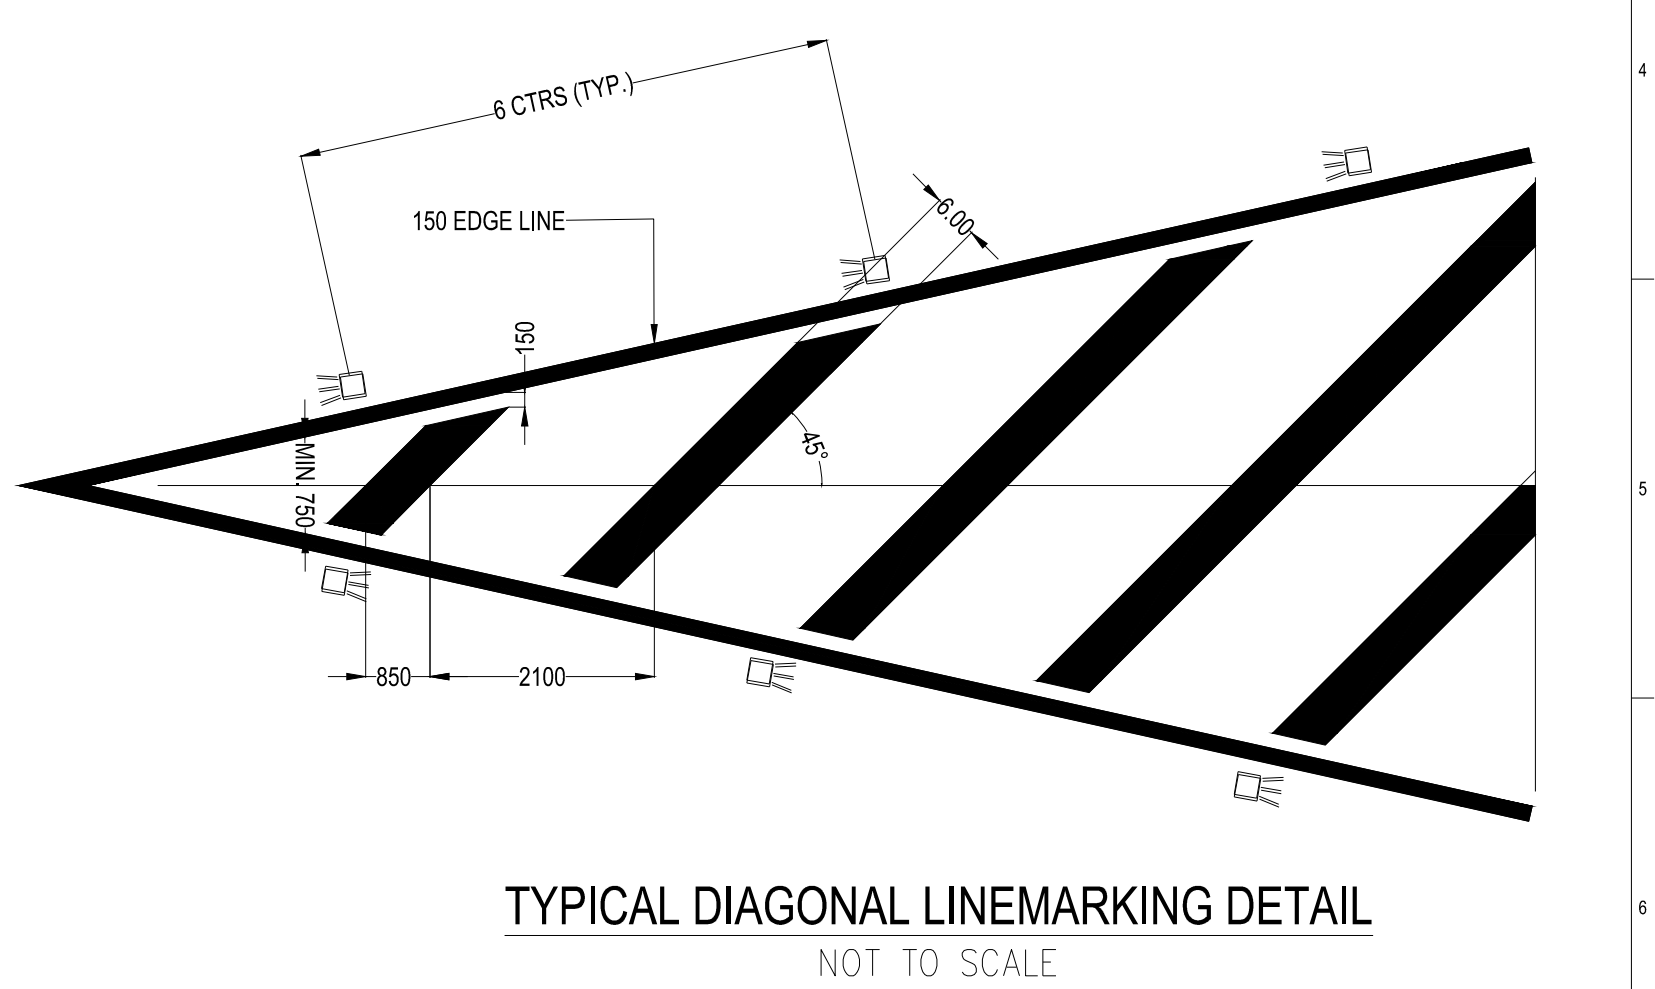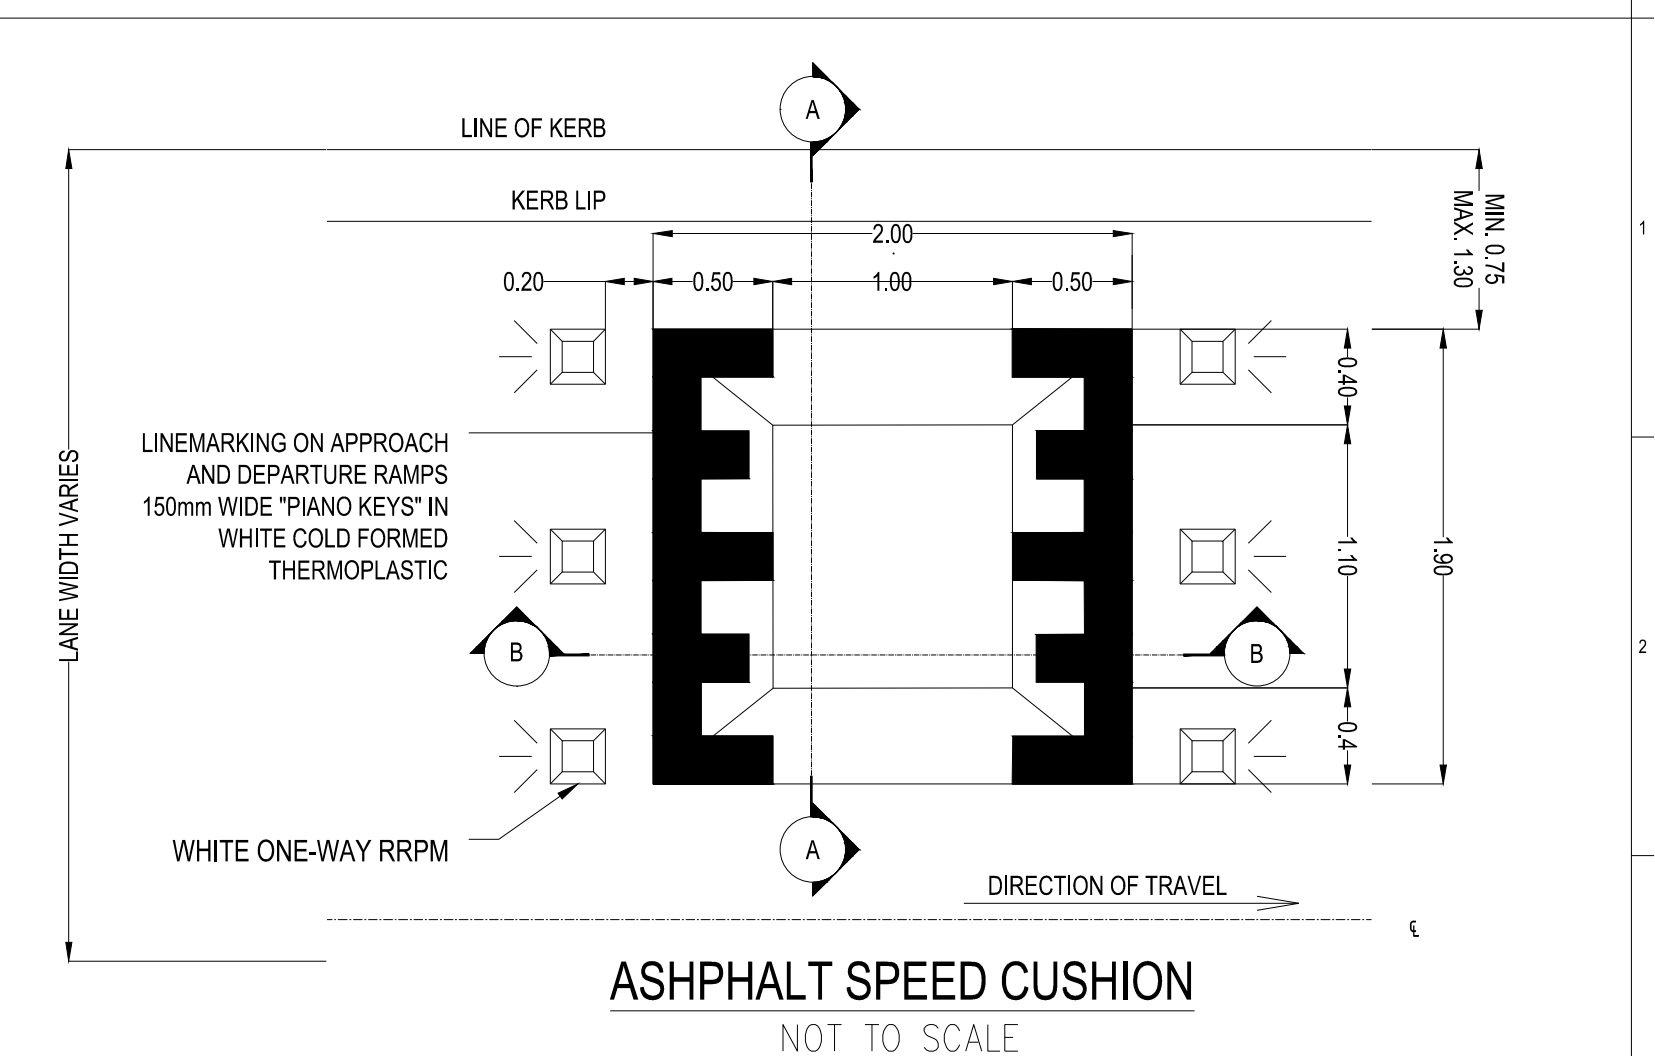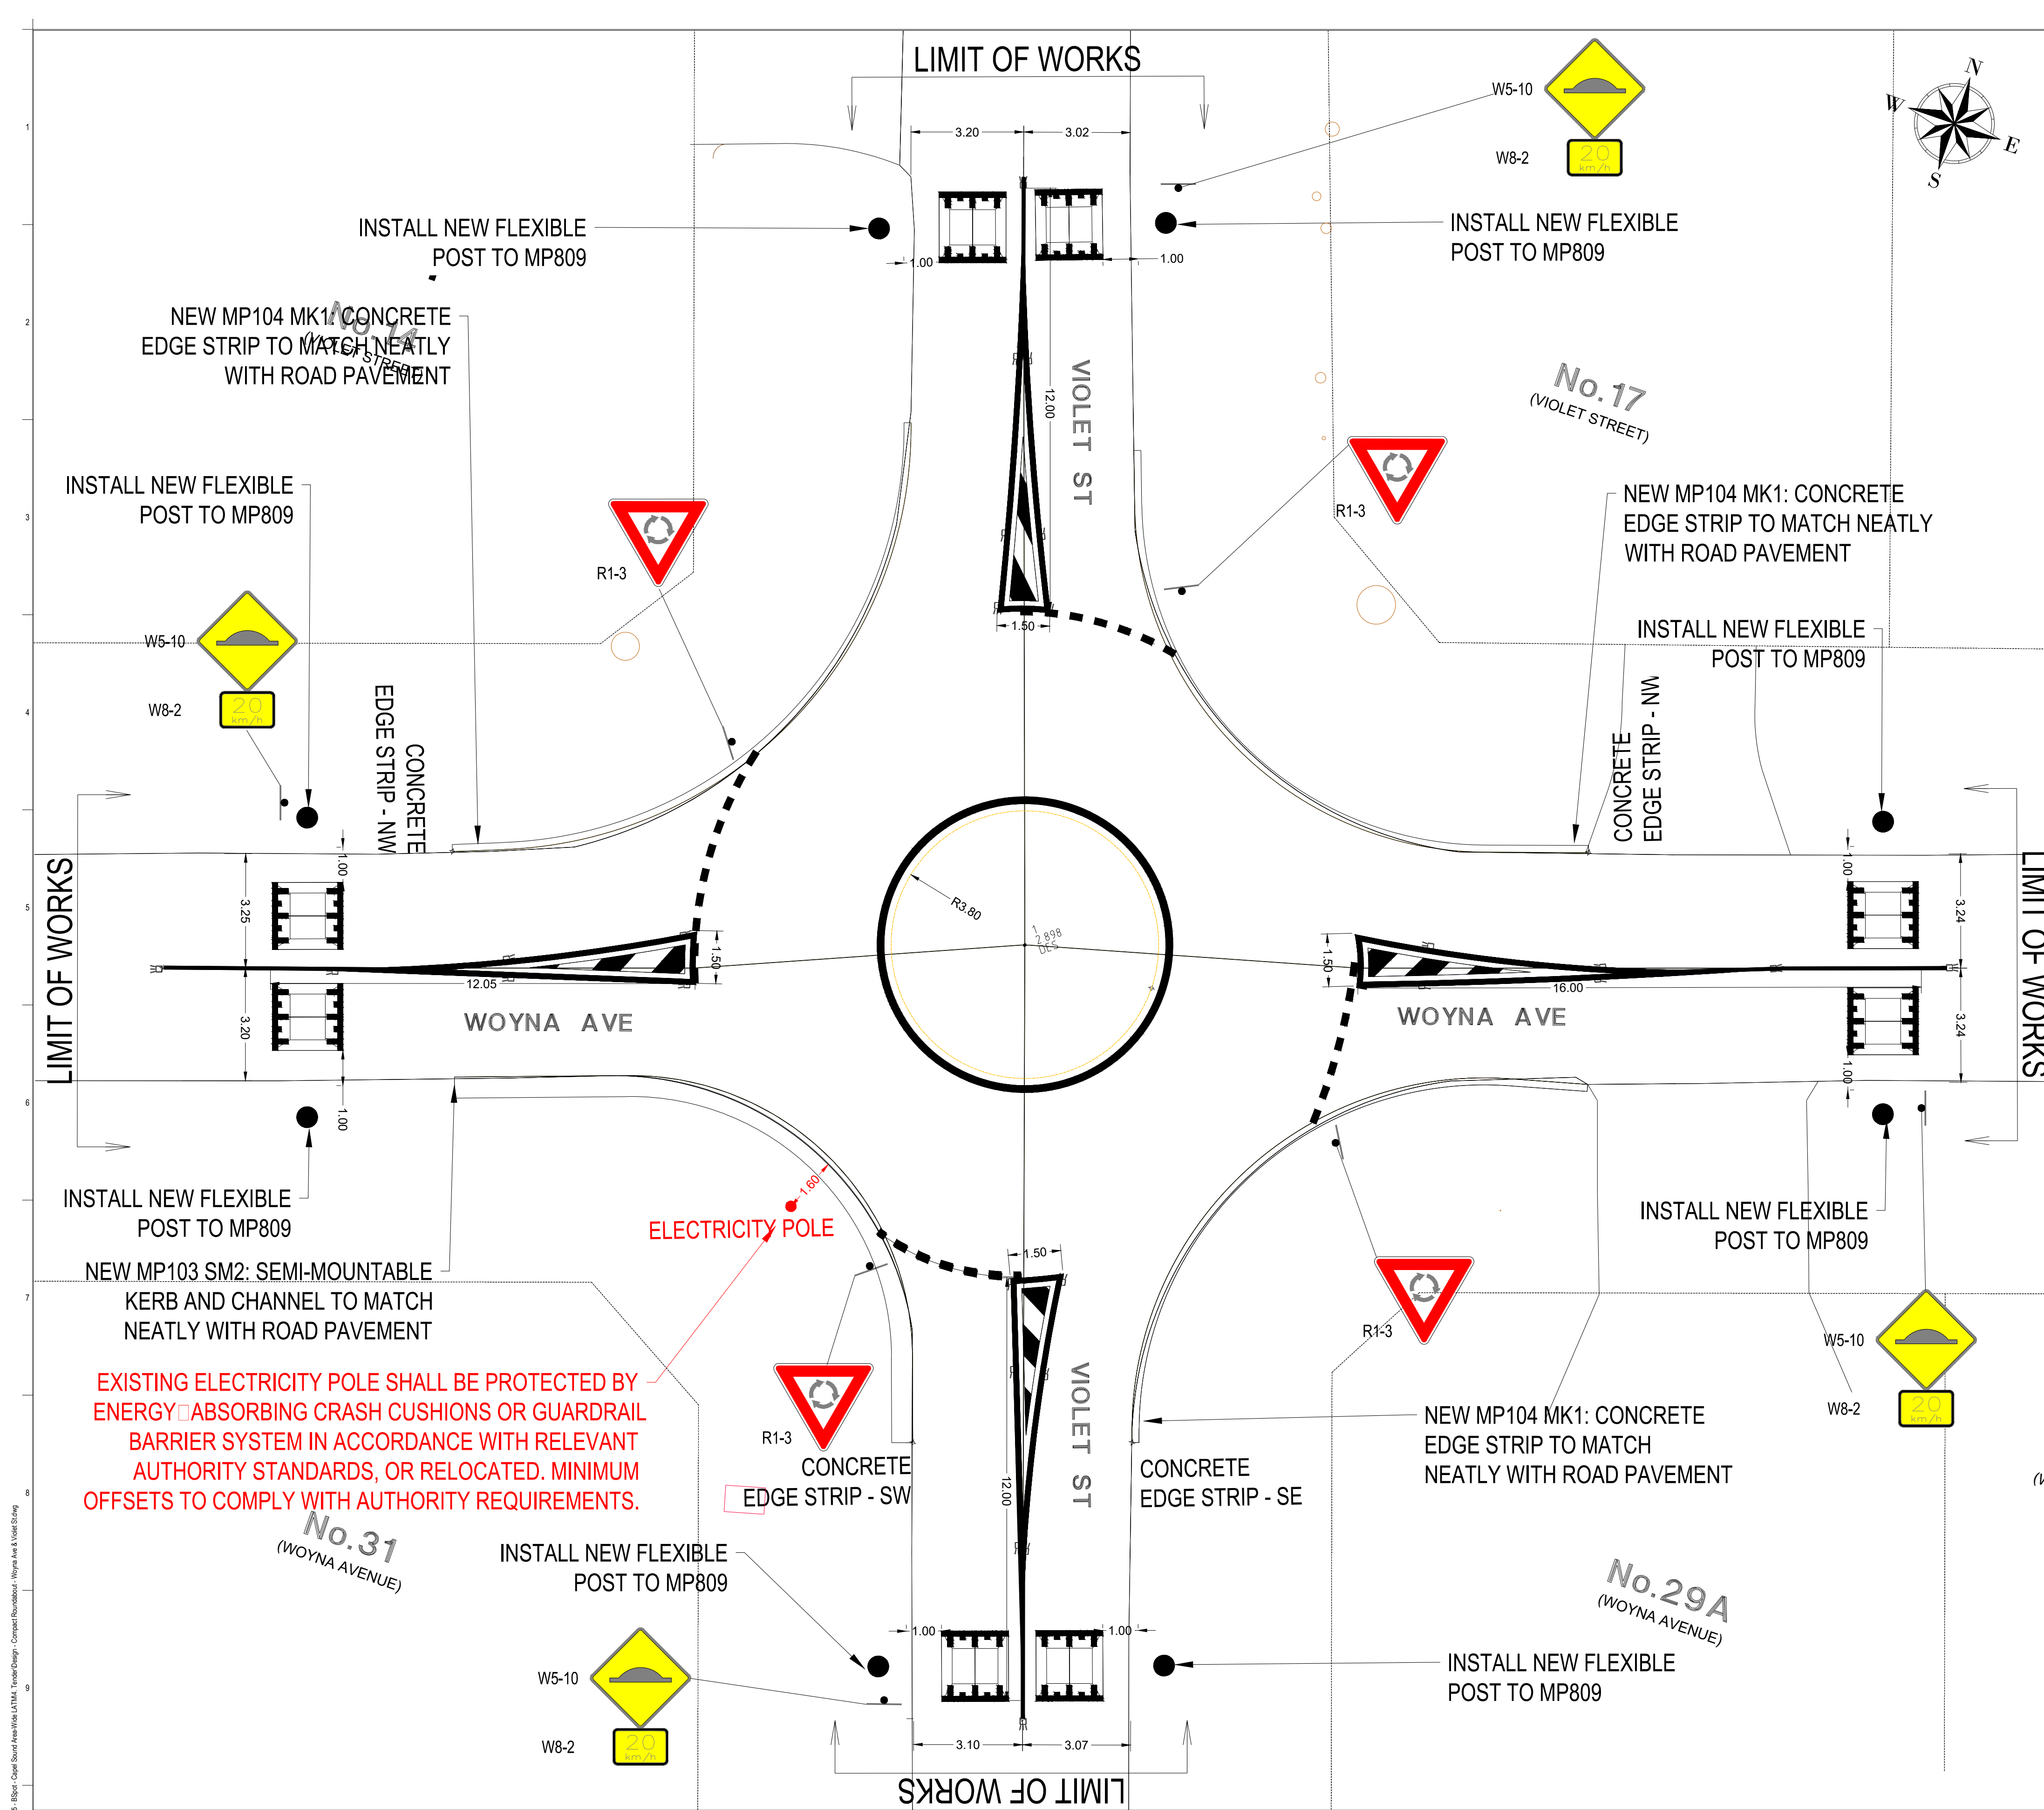

TENDER ISSUE

LEGEND										REGISTERED ENGINEERS DETAILS				INTERNAL REFERENCES				BLACKSPOT - CAPEL SOUND AREA-WIDE		DATUM:		SHEET No. 27 OF 35	
	TELSTRA POLE		FIRE HYDRANT		EX UNDERGROUND ELECTRICITY CABLE		PROPOSED KERB AND CHANNEL		EXISTING HOUSE DRAIN	NAME:				PROJECT QA:	25014			CAPEL SOUND		PROJECTION:		20/05/2026	
	TELSTRA PIT		WATER STOP VALVE		EX OVERHEAD POWER CABLE		EXISTING KERB AND CHANNEL		PROPOSED PROPERTY INLET	SIGNATURE:				CONTRACT CN:	2807			LOCAL AREA TRAFFIC MANAGEMENT IMPROVEMENT		DATE OF PLAN:		20/05/2026	
	PHONE BOX		GAS VALVE		PROPOSED WATER MAIN		TREE			ENG. REG:				CIVIL 3D DWG:	25014-27			COMPACT ROUNDABOUT - LINE MARKING		SCALE AT :		AS SHOWN	
	POWER POLE		SEWER MANHOLE		PROPOSED GAS MAIN		TREE TO BE REMOVED			COMPANY:	MORNINGTON PENINSULA SHIRE			DRAWN:	P.SARY					PLAN REF No.		REV	
	LIGHT POLE		EX WATER MAIN		PROPOSED UG TELSTRA CABLE		EXISTING DRAINAGE							DESIGN:	P.SARY					25014-27		B	
	LANTERN		EX GAS MAIN		PROPOSED SEWER MAIN		PIT NUMBER							CHECKED:	S.TALUKDER								
	UNDERGROUND POWER PIT		EX UG TELSTRA CABLE		PROPOSED UG ELECTRICITY CABLE		PROPOSED HOUSE DRAIN																
	FIRE PLUG		EX SEWER MAIN		PERMANENT SURVEY MARK																		

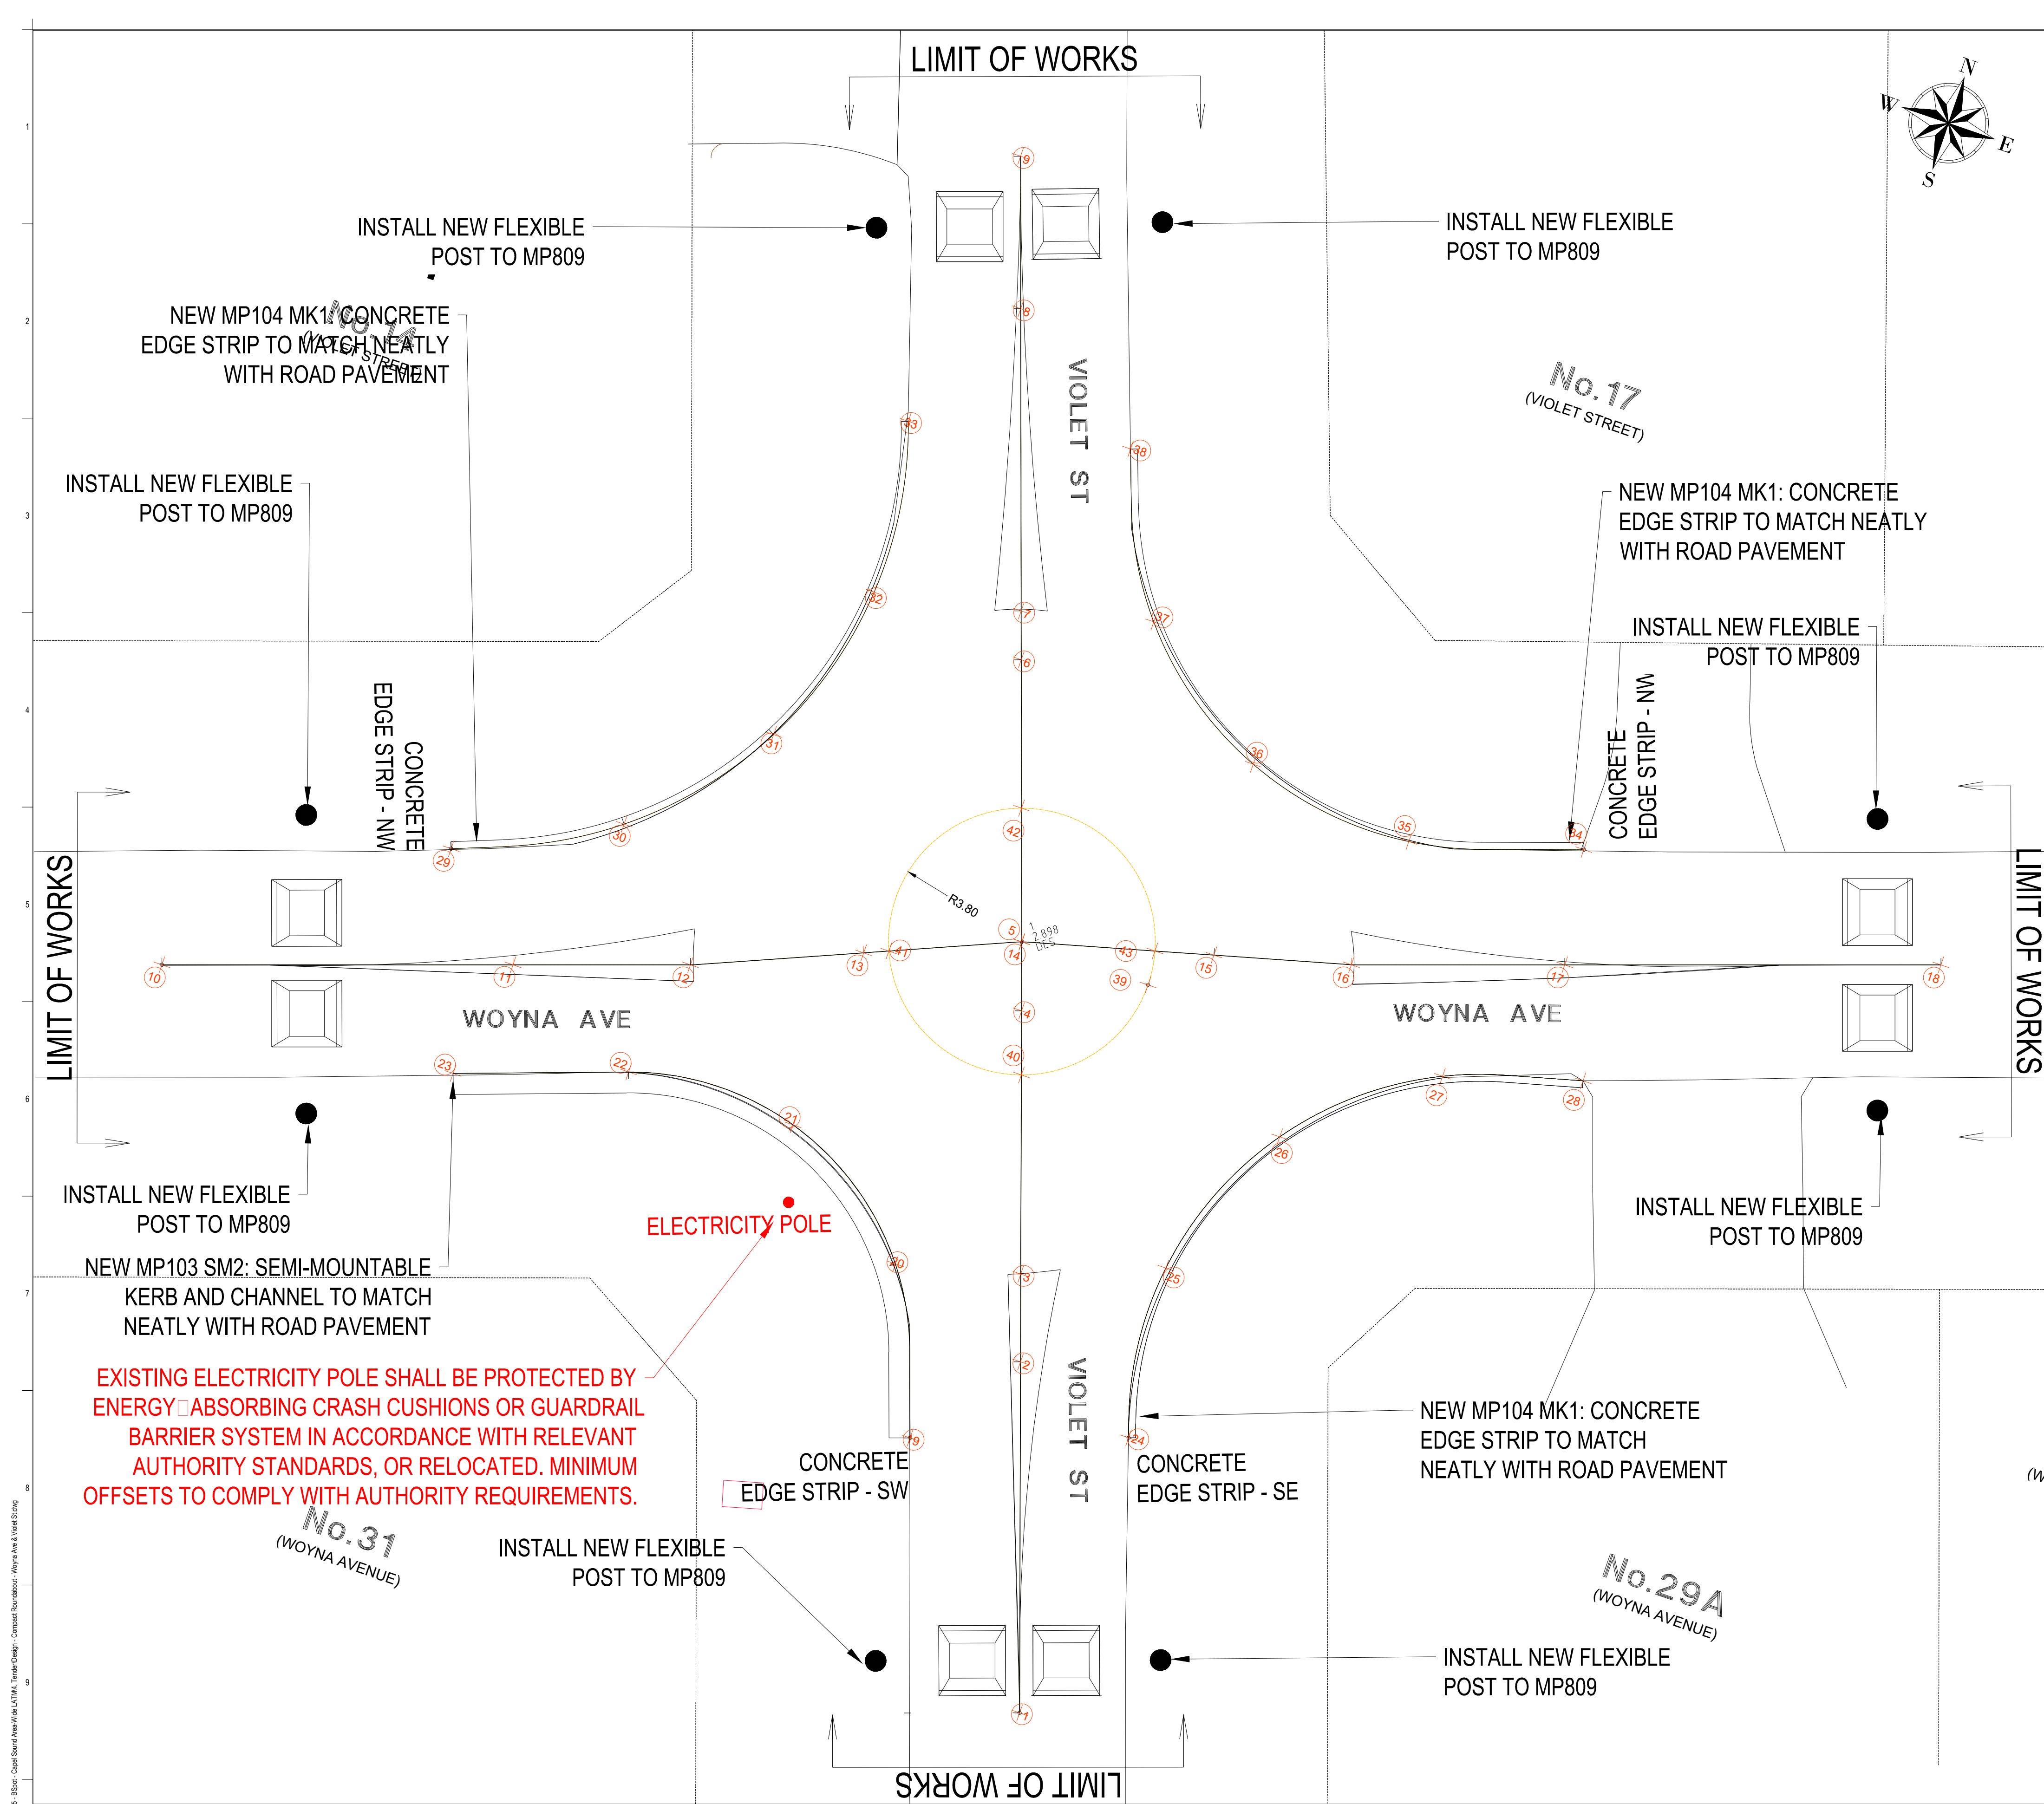

Setout Violet St - Crown					
Point Number	Easting	Northing	Design Level	Existing Level	Offset
1	313626.938	5751260.839	2.937	2.937	0.000
2	313623.707	5751260.302	2.829	2.828	10.000
3	313622.899	5751262.668	2.821	2.821	12.500
4	313620.480	5751269.768	2.887	2.818	20.000
5	313619.847	5751271.625	2.895	2.821	21.963
6	313617.216	5751279.220	2.830	2.830	30.000
7	313616.760	5751280.534	2.832	2.832	31.392
8	313613.947	5751288.670	2.856	2.856	40.000
9	313612.527	5751292.776	2.856	2.856	44.344

Setout Woyna Av - Crown					
Point Number	Easting	Northing	Design Level	Existing Level	Offset
10	313596.903	5751263.035	2.805	2.805	0.000
11	313606.358	5751266.290	2.795	2.795	10.000
12	313611.138	5751267.935	2.787	2.787	15.055
13	313615.691	5751269.865	2.820	2.813	20.000
14	313619.847	5751271.626	2.880	2.821	24.514
15	313625.145	5751273.051	2.798	2.782	30.000
16	313628.933	5751274.066	2.752	2.752	33.922
17	313634.681	5751276.040	2.741	2.741	40.000
18	313644.811	5751279.527	2.766	2.766	50.713


Setout Edge Strip - SW					
Point Number	Easting	Northing	Design Level	Existing Level	Offset
19	313621.438	5751257.230	2.773	2.773	0.000
20	313619.429	5751261.780	2.708	2.703	5.000
21	313615.383	5751264.576	2.649	2.656	10.000
22	313610.465	5751264.477	2.697	2.697	15.000
23	313605.751	5751262.809	2.698	2.698	20.000

Setout Edge Strip - SE					
Point Number	Easting	Northing	Design Level	Existing Level	Offset
24	313627.321	5751259.260	2.806	2.806	0.000
25	313626.751	5751264.177	2.714	2.714	5.000
26	313628.601	5751268.767	2.658	2.660	10.000
27	313632.425	5751271.907	2.660	2.660	15.000
28	313636.247	5751273.088	2.682	2.682	19.007

Setout Edge Strip - NW					
Point Number	Easting	Northing	Design Level	Existing Level	Offset
29	313603.614	5751268.845	2.697	2.697	0.000
30	313608.045	5751271.109	2.707	2.707	5.000
31	313611.241	5751274.908	2.720	2.720	10.000
32	313612.626	5751279.674	2.754	2.754	15.000
33	313611.964	5751284.594	2.789	2.789	20.000

Setout Edge Strip - NE					
Point Number	Easting	Northing	Design Level	Existing Level	Offset
34	313634.127	5751279.320	2.676	2.676	0.000
35	313629.339	5751277.918	2.685	2.685	5.000
36	313624.432	5751278.556	2.742	2.742	10.000
37	313620.432	5751281.469	2.757	2.757	15.000
38	313618.204	5751285.909	2.756	2.756	20.000

Setout Island					
Point Number	Easting	Northing	Design Level	Existing Level	Offset
39	313623.646	5751271.636	2.818	2.797	0.000
40	313621.069	5751268.038	2.822	2.814	4.723
41	313616.350	5751270.145	2.824	2.816	10.406
42	313618.600	5751275.226	2.825	2.824	16.638
43	313623.517	5751272.615	2.818	2.795	22.886

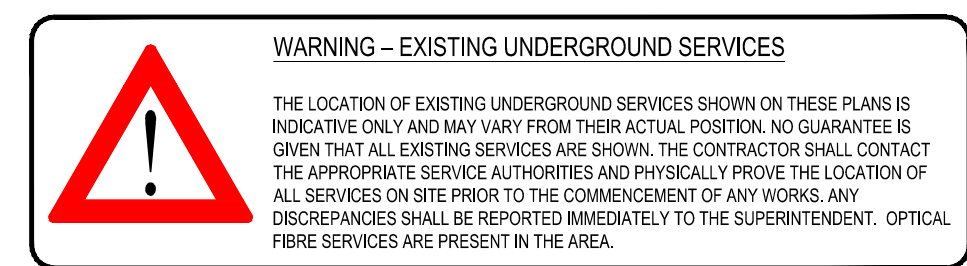

TENDER ISSUE

LEGEND									
	TELSTRA POLE		FIRE HYDRANT		EX UG/GROUND ELECTRICITY CABLE		PROPOSED KERB AND CHANNEL		EXISTING HOUSE DRAIN
	TELSTRA PIT		WATER STOP VALVE		EX OVERHEAD POWER CABLE		EXISTING KERB AND CHANNEL		PROPOSED PROPERTY INLET
	PHONE BOX		GAS VALVE		PROPOSED WATER MAIN		TREE		
	POWER POLE		SEWER MANHOLE		PROPOSED GAS MAIN		TREE TO BE REMOVED		
	LIGHT POLE		EX WATER MAIN		PROPOSED UG TELSTRA CABLE		PROPOSED DRAINAGE		
	LANTERN		EX GAS MAIN		PROPOSED SEWER MAIN		EXISTING DRAINAGE		
	UNDERGROUND POWER PIT		EX UG/GROUND TELSTRA CABLE		PROPOSED UG ELECTRICITY CABLE		PIT NUMBER		
	FIRE PLUG		EX SEWER MAIN		PERMANENT SURVEY MARK		PROPOSED HOUSE DRAIN		

REGISTERED ENGINEERS DETAILS									
NAME:					INTERNAL REFERENCES				
SIGNATURE:					PROJECT QA: 25014				
ENG. REG.:					CONTRACT CN: 2807				
COMPANY: MORNINGTON PENINSULA SHIRE					CIVIL 3D DWG: 25014-28				
					SURVEY: JCA				
					DRAWN: P.SARY				
					DESIGN: P.SARY				
					CHECKED: S.TALKER				



DRAWING REVISION DETAILS									
No.	DESCRIPTION	DES.	CHKD.	APPD.	DATE				
B	TENDER								
A	PRELIMINARY								

MORNINGTON PENINSULA Shire									
----------------------------	--	--	--	--	--	--	--	--	--

BLACKSPOT - CAPEL SOUND AREA-WIDE									
CAPEL SOUND									
LOCAL AREA TRAFFIC MANAGEMENT IMPROVEMENT									
COMPACT ROUNDABOUT - SETOUT POINTS									

DATUM:	A.H.D
PROJECTION:	MG2020 ZONE 55
DATE OF PLAN:	20/05/2026
SCALE AT :	AS SHOWN
SHEET No. 28 OF 35	
PLAN REF No.	REV
25014-28	B

PROJECT: 25010206
 FILEPATH: C:\PS_Curves\Project\25010206 - Project\200605 - Blackspot - Capel Sound Area-Wide\A\TMA\Tender\Design - Compact Roundabout - Woyna Ave - Visual Sizing

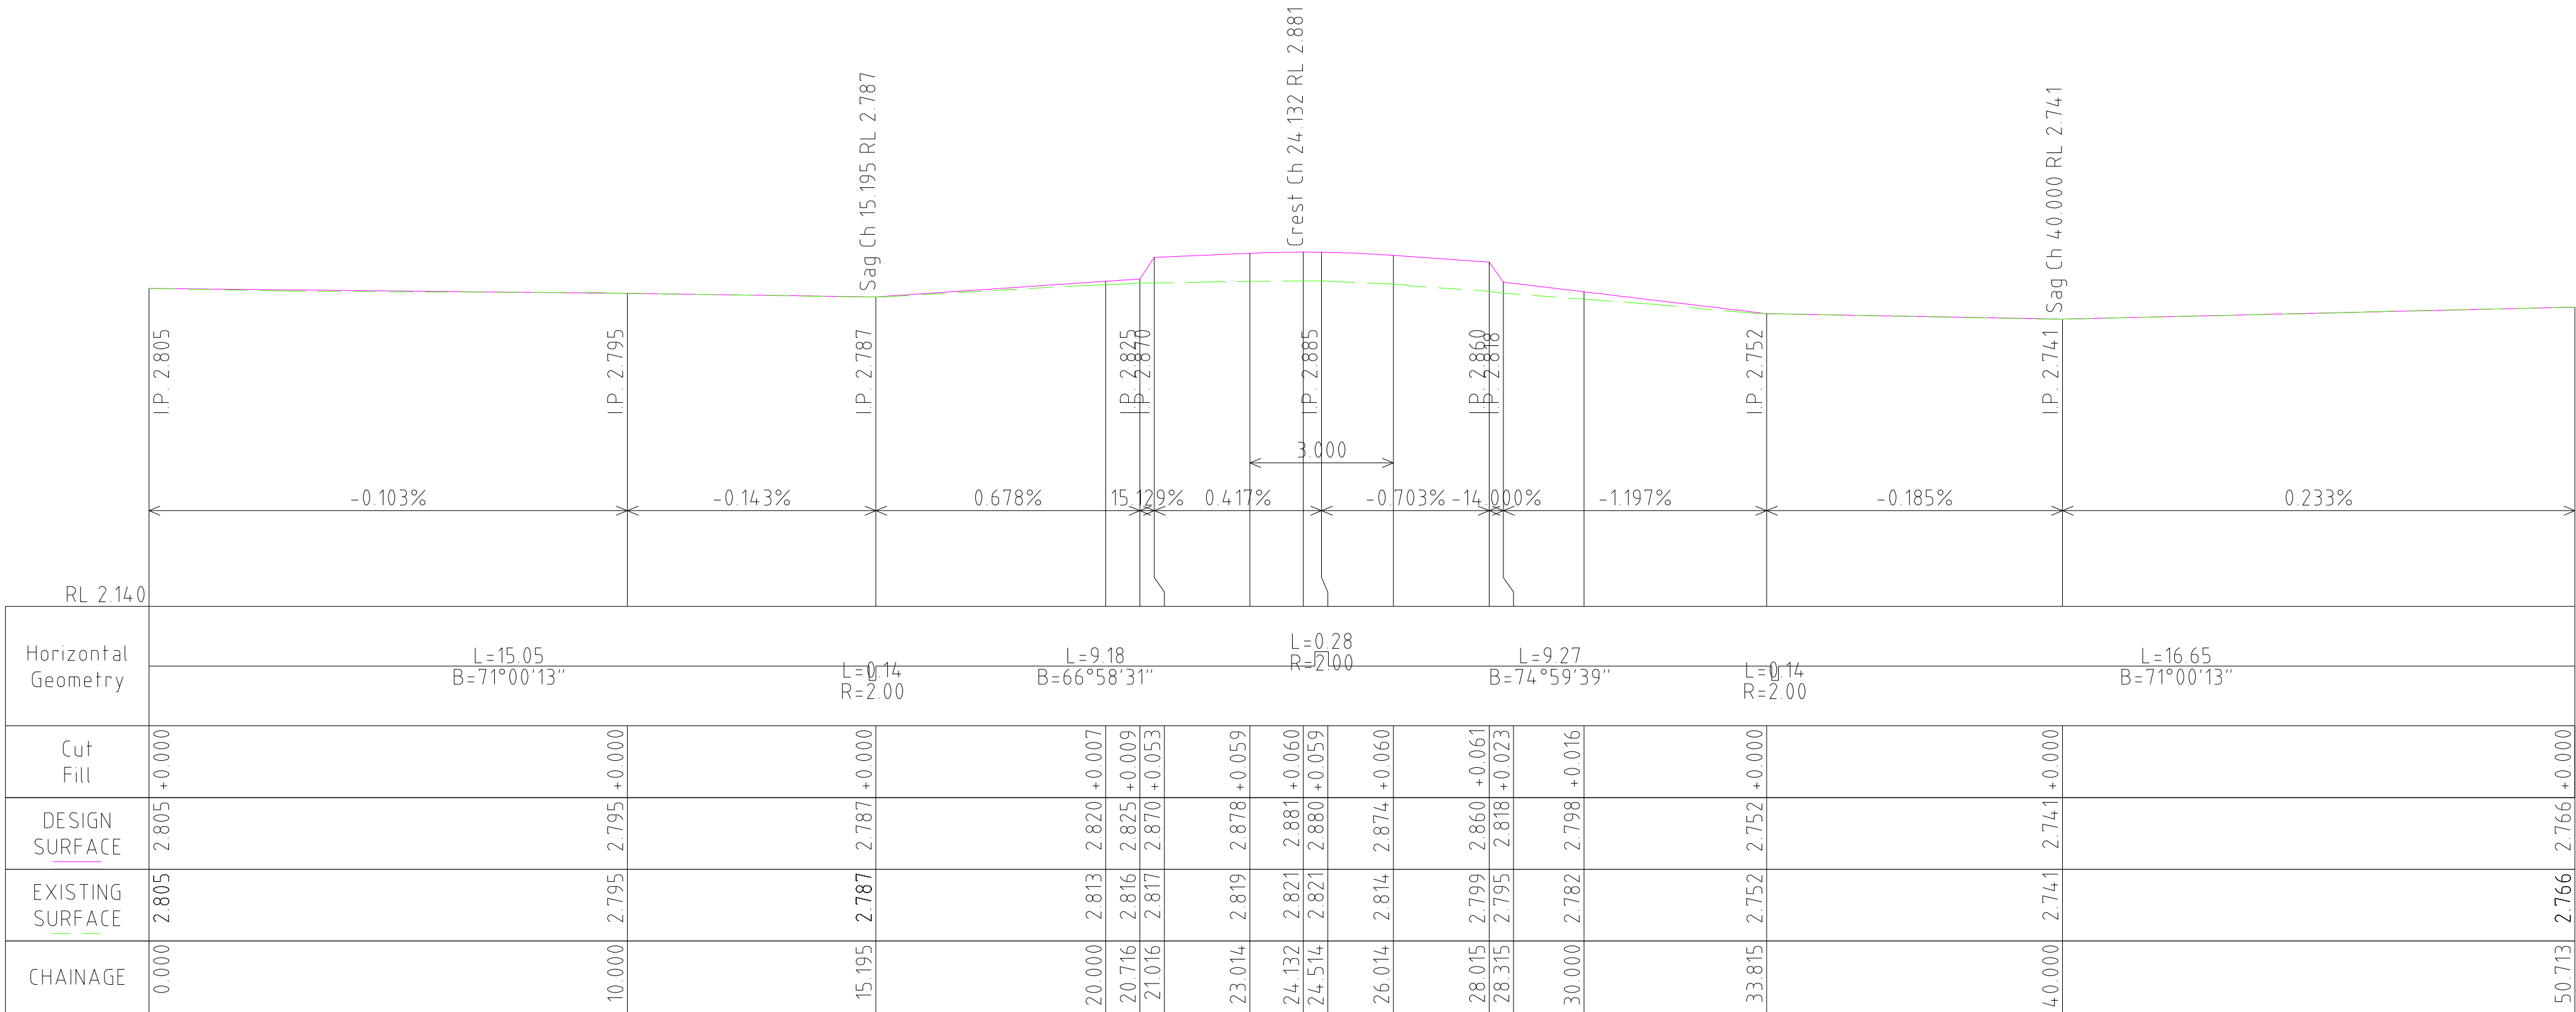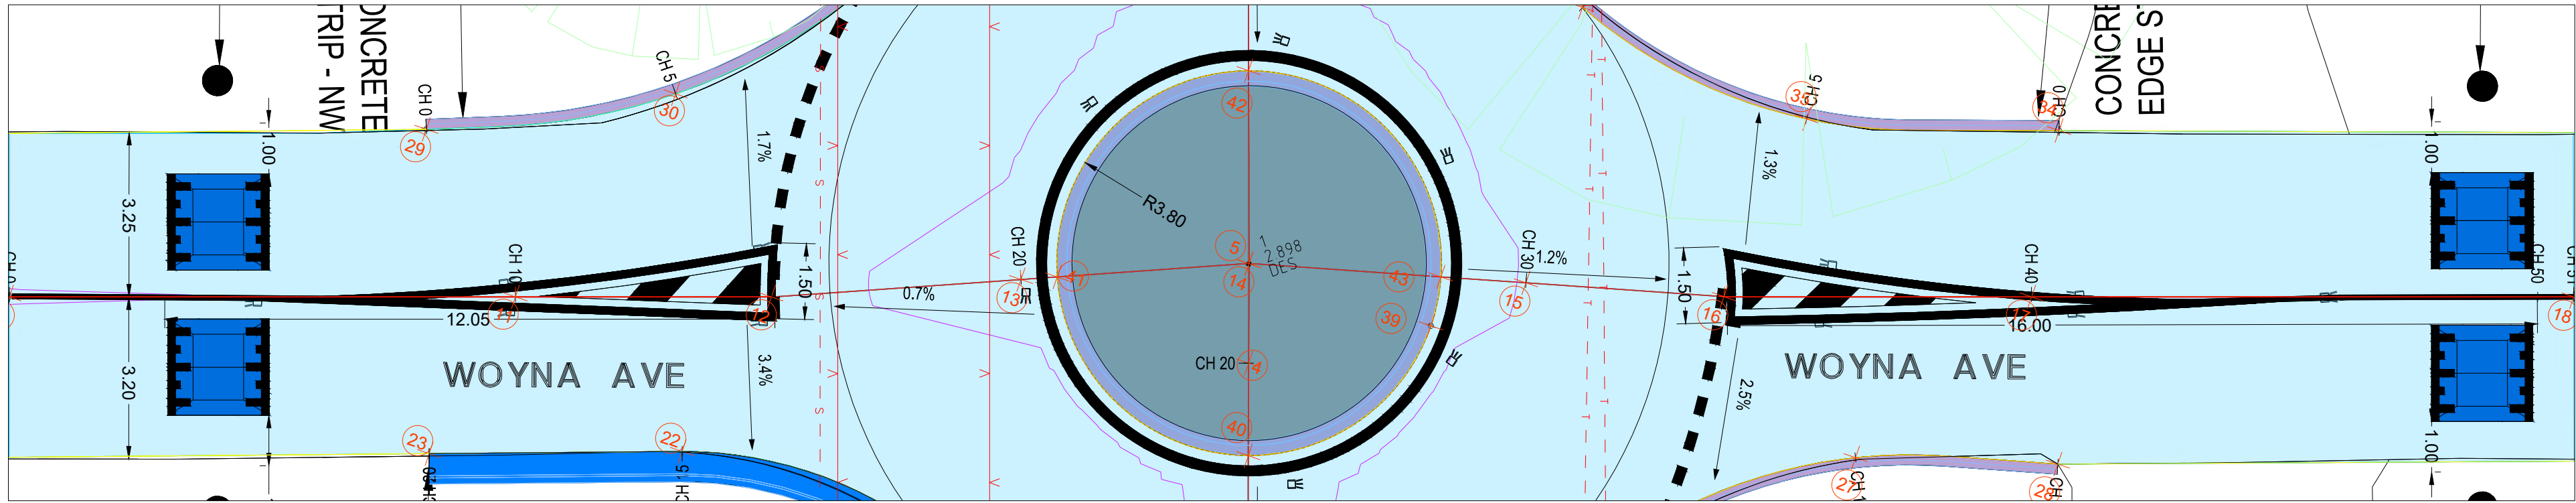

LONGITUDINAL SECTION
 Woyna Av - Crown Ch 0.000 to Ch 50.713
 SCALES: HORIZONTAL 1:100 VERTICAL 1:10

LEGEND									
	TELSTRA POLE		FIRE HYDRANT		EX UNDERGROUND ELECTRICITY CABLE		PROPOSED KERB AND CHANNEL		EXISTING HOUSE DRAIN
	TELSTRA PIT		WATER STOP VALVE		EX OVERHEAD POWER CABLE		EXISTING KERB AND CHANNEL		PROPOSED PROPERTY INLET
	PHONE BOX		GAS VALVE		PROPOSED WATER MAIN		TREE		
	POWER POLE		SEWER MANHOLE		PROPOSED GAS MAIN		TREE TO BE REMOVED		
	LIGHT POLE		EX WATER MAIN		PROPOSED UG TELSTRA CABLE		PROPOSED DRAINAGE		
	LANTERN		EX GAS MAIN		PROPOSED SEWER MAIN		EXISTING DRAINAGE		
	UNDERGROUND POWER PIT		EX UG/GROUND TELSTRA CABLE		PROPOSED UG ELECTRICITY CABLE		PIT NUMBER		
	FIRE PLUG		EX SEWER MAIN		PERMANENT SURVEY MARK		PROPOSED HOUSE DRAIN		

REGISTERED ENGINEERS DETAILS	
NAME:	
SIGNATURE:	
ENG.REG:	
COMPANY:	MORNINGTON PENINSULA SHIRE



INTERNAL REFERENCES				
PROJECT QA:	25014			
CONTRACT CN:	2807			
CIVIL 3D DWG:	25014-29			
SURVEY:	JCA			
DRAWN:	P.SARY			
DESIGN:	P.SARY			
CHECKED:	S.TALUKDER			
B TENDER	P.SARY M.ROBIN			
A PRELIMINARY				
No DRAWING REVISION DETAILS				
	DES	CHKD	APPD	DATE



BLACKSPOT - CAPEL SOUND AREA-WIDE
 CAPEL SOUND
 LOCAL AREA TRAFFIC MANAGEMENT IMPROVEMENT
 COMPACT ROUNDABOUT - WOYNA AVE LONG SECTION

DATUM:	A.H.D
PROJECTION:	MG2020 ZONE 55
DATE OF PLAN:	20/05/2026
SCALE AT :	AS SHOWN
SHEET No. 29 OF 35	
PLAN REF No.	REV
25014-29	B

TENDER ISSUE

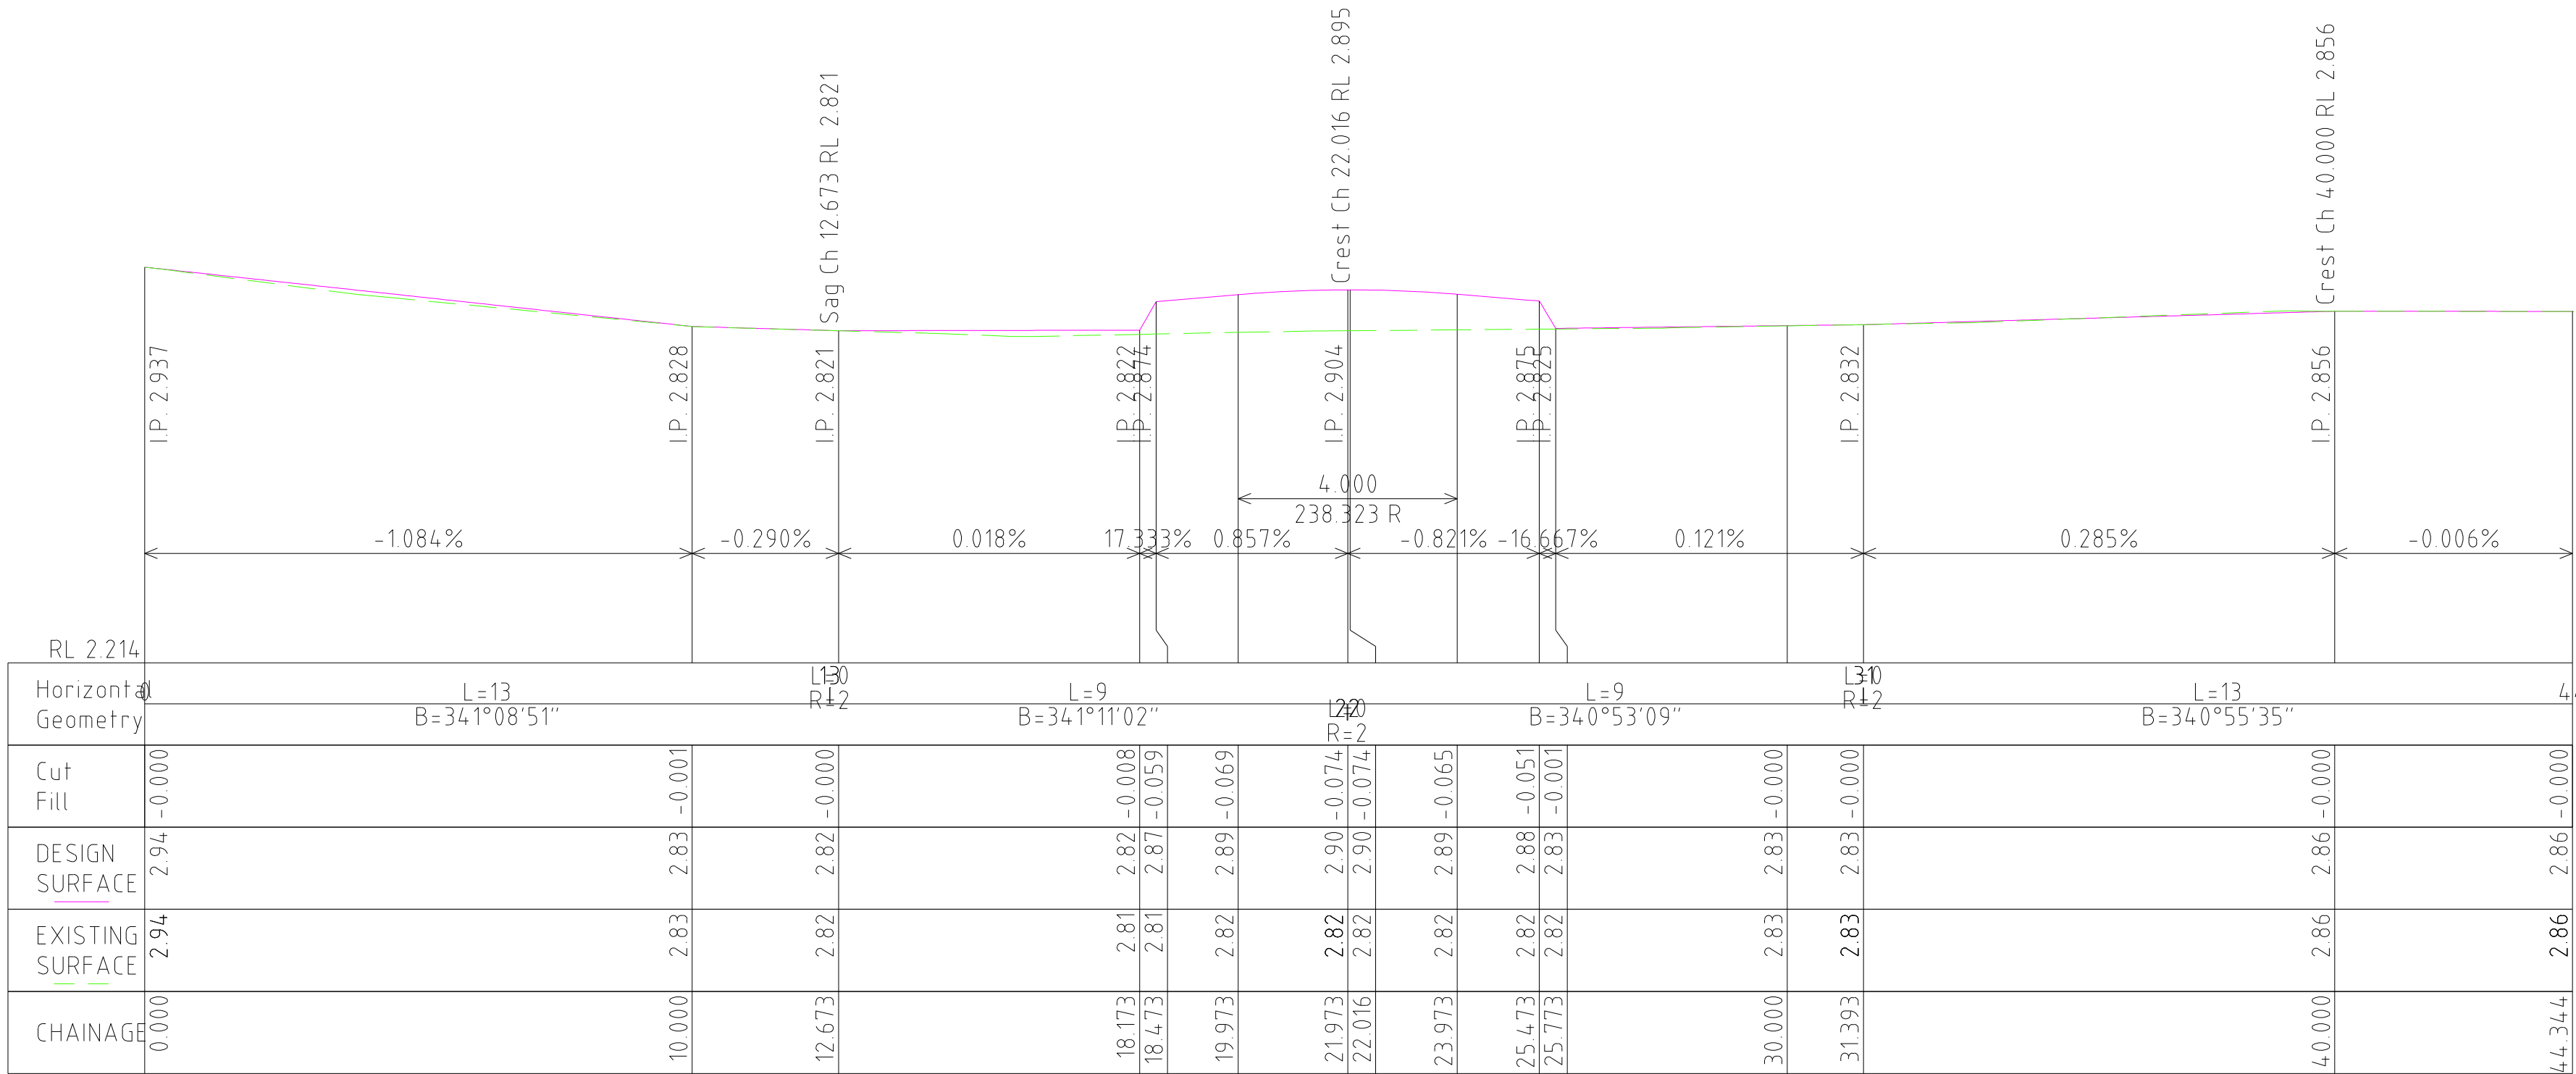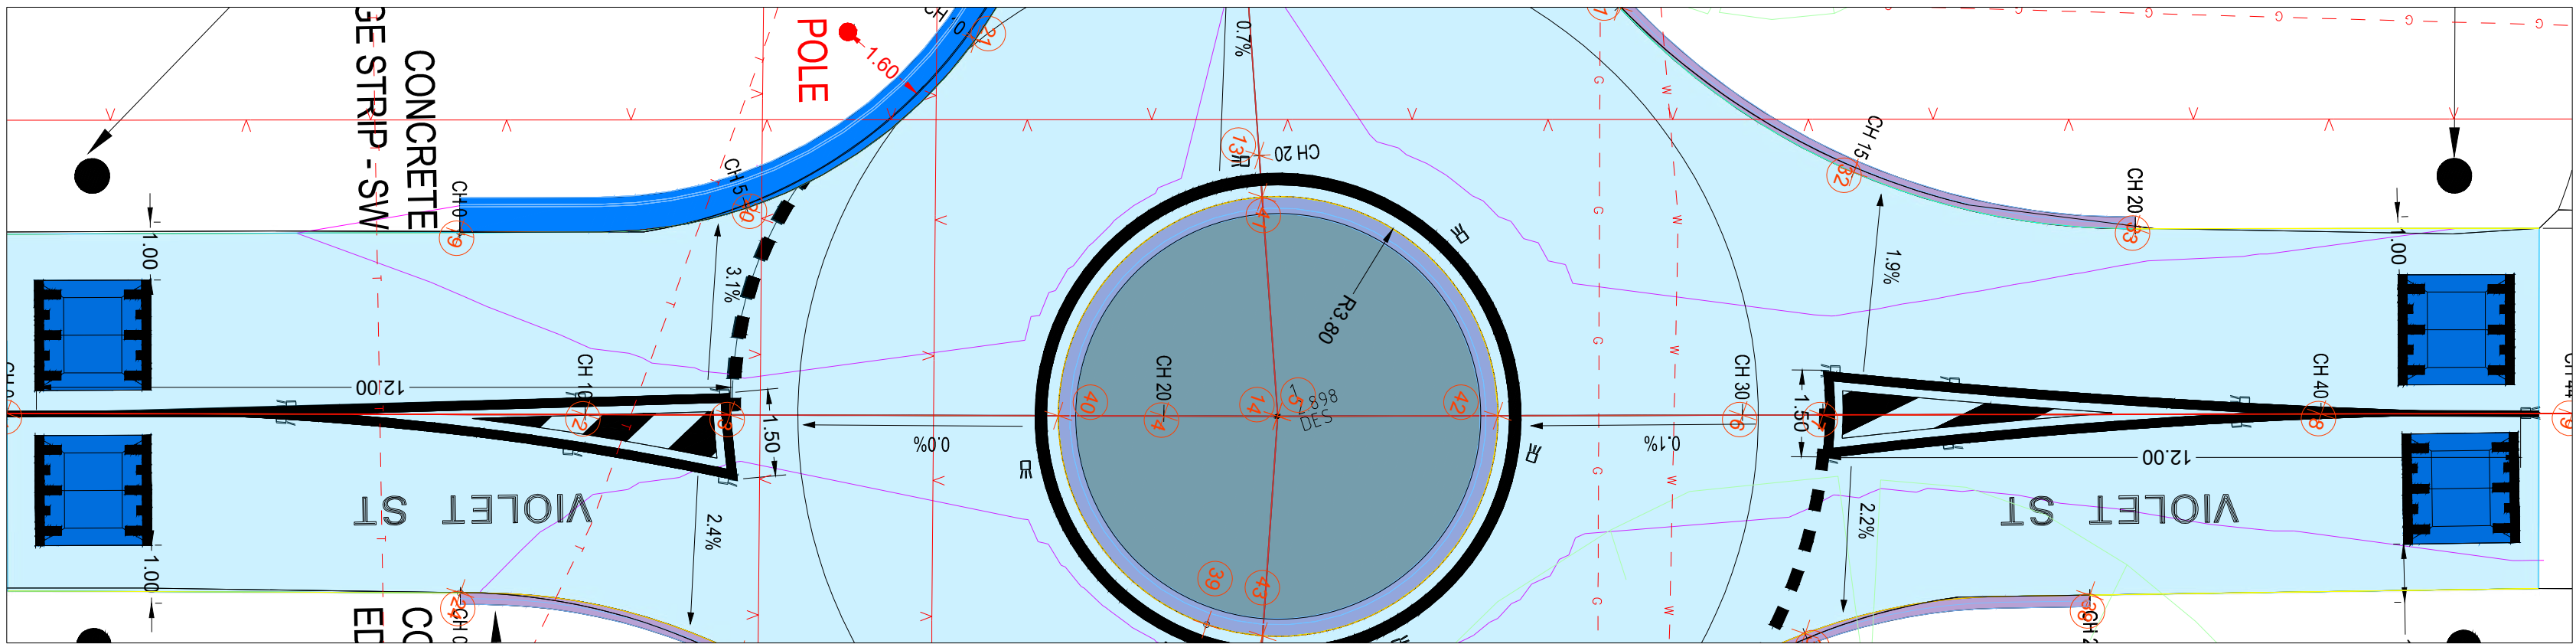

LONGITUDINAL SECTION
Violet St - Crown Ch 0.000 to Ch 44.344
SCALE: HORIZONTAL 1:100 VERTICAL 1:10

PROJECT NAME: 25010308
FILE PATH: C:\PS_Cur Project\25010308 - Project\200805 - 88Spot - Capel Sound Area\Wide L&TM\ Traffic Design - Compact Roundabout - Mynna Ave & Violet St.dwg

LEGEND									
	TELSTRA POLE		FIRE HYDRANT		EX UG/GROUND ELECTRICITY CABLE		PROPOSED KERB AND CHANNEL		EXISTING HOUSE DRAIN
	TELSTRA PIT		WATER STOP VALVE		EX OVERHEAD POWER CABLE		EXISTING KERB AND CHANNEL		PROPOSED PROPERTY INLET
	PHONE BOX		GAS VALVE		PROPOSED WATER MAIN		TREE		
	POWER POLE		SEWER MANHOLE		PROPOSED GAS MAIN		TREE TO BE REMOVED		
	LIGHT POLE		EX WATER MAIN		PROPOSED UG TELSTRA CABLE		PROPOSED DRAINAGE		
	LANTERN		EX GAS MAIN		PROPOSED SEWER MAIN		EXISTING DRAINAGE		
	UNDERGROUND POWER PIT		EX UG/GROUND TELSTRA CABLE		PROPOSED UG ELECTRICITY CABLE		PIT NUMBER		
	FIRE PLUG		EX SEWER MAIN		PERMANENT SURVEY MARK		PROPOSED HOUSE DRAIN		

REGISTERED ENGINEERS DETAILS	
NAME:	
SIGNATURE:	
ENG.REG:	
COMPANY:	MORNINGTON PENINSULA SHIRE

INTERNAL REFERENCES				
PROJECT QA:	25014			
CONTRACT CN:	2807			
CIVIL 3D DWG:	25014-30			
SURVEY:	JCA			
DRAWN:	P.SARY			
DESIGN:	P.SARY			
CHECKED:	S.TALUKDER			
B TENDER	P.SARY M.ROBIN			
A PRELIMINARY				
No DRAWING REVISION DETAILS				






DES	CHKD	APPD	DATE



BLACKSPOT - CAPEL SOUND AREA-WIDE
CAPEL SOUND
LOCAL AREA TRAFFIC MANAGEMENT IMPROVEMENT
COMPACT ROUNDABOUT - VIOLET SE LONG SECTION

DATUM:	A.H.D
PROJECTION:	MG42020 ZONE 55
DATE OF PLAN:	20/05/2026
SCALE AT :	AS SHOWN
SHEET No. 30 OF 35	
PLAN REF No.	REV
25014-30	B

TENDER ISSUE

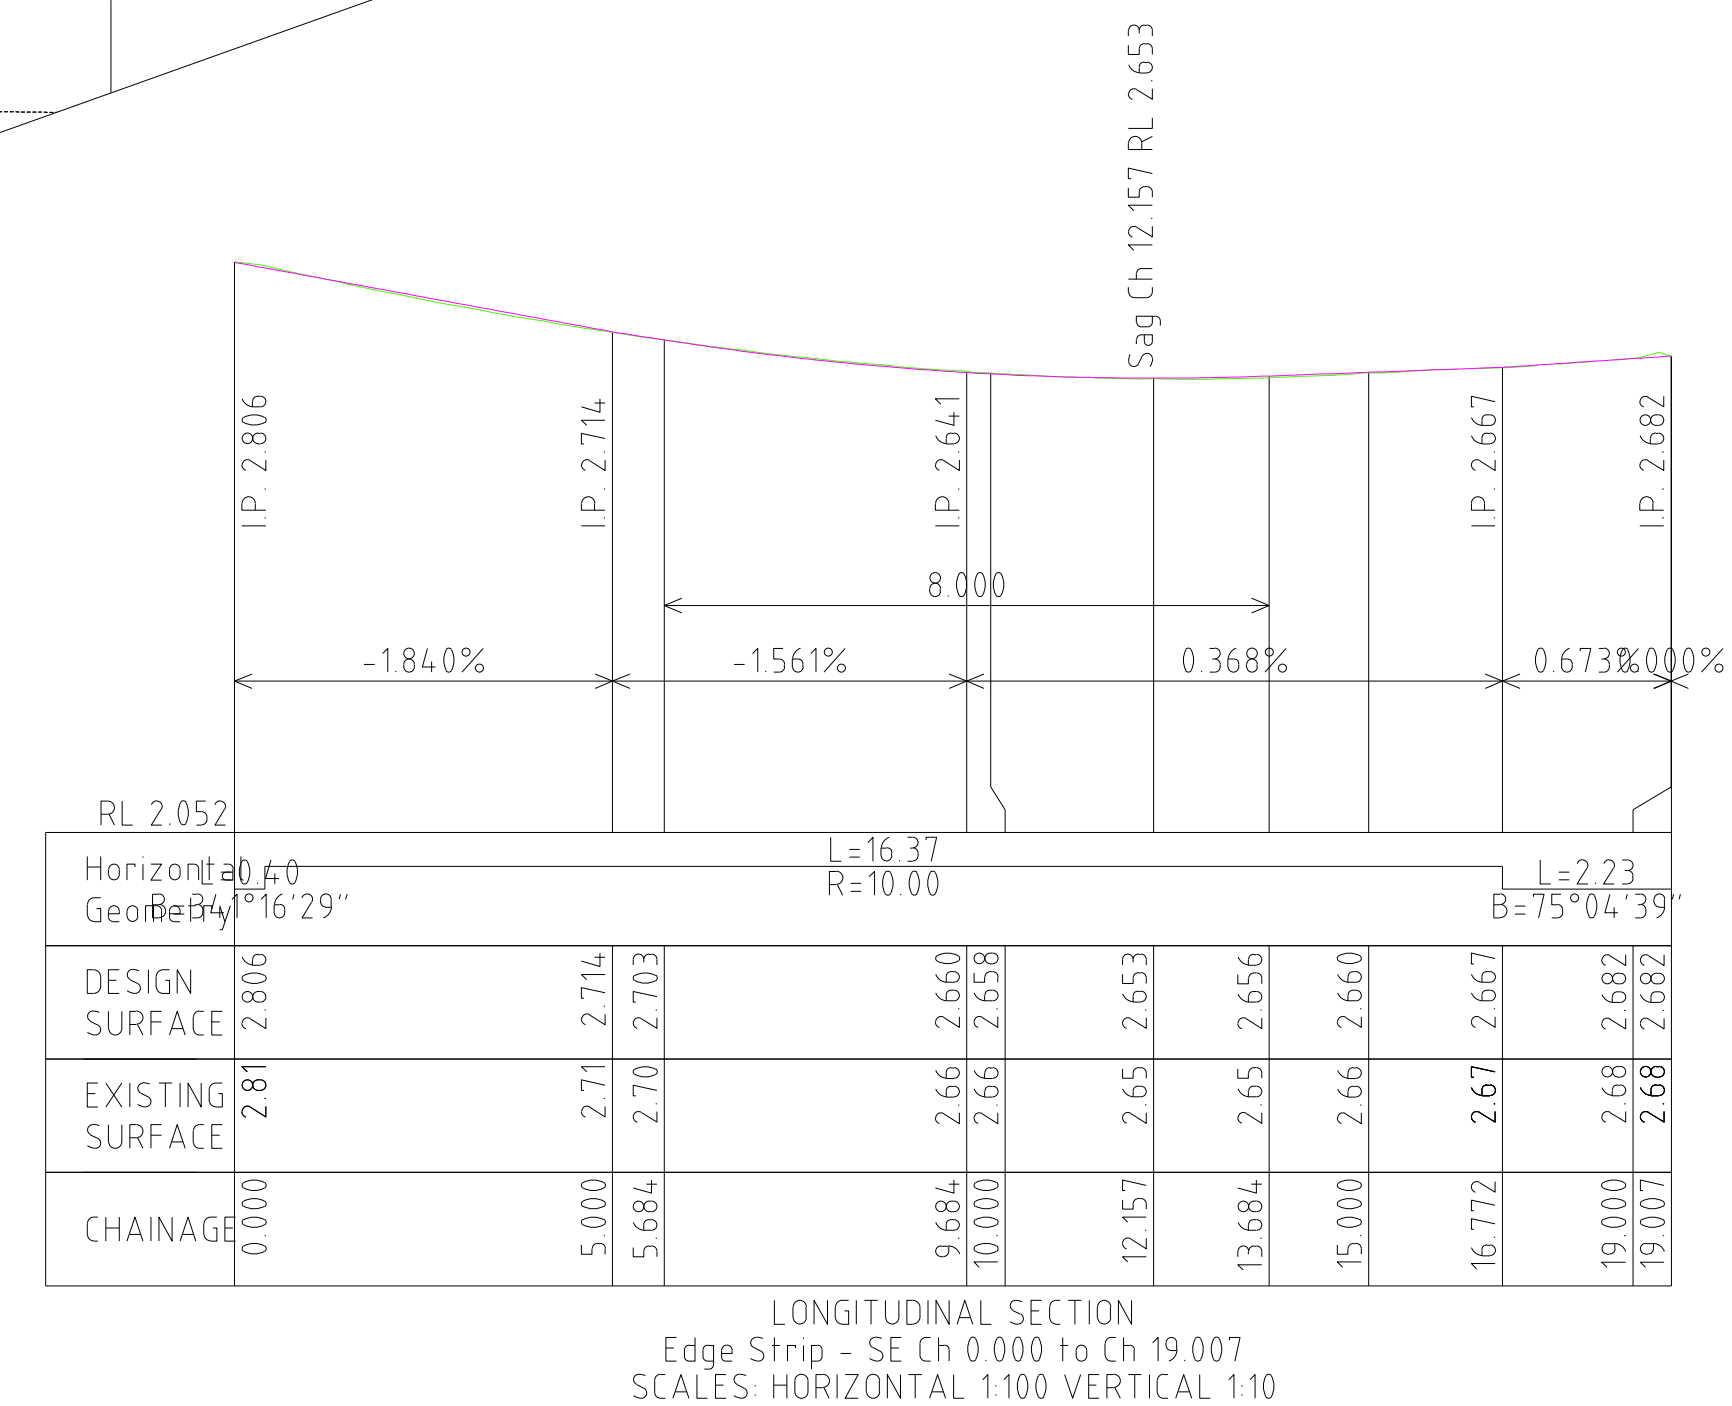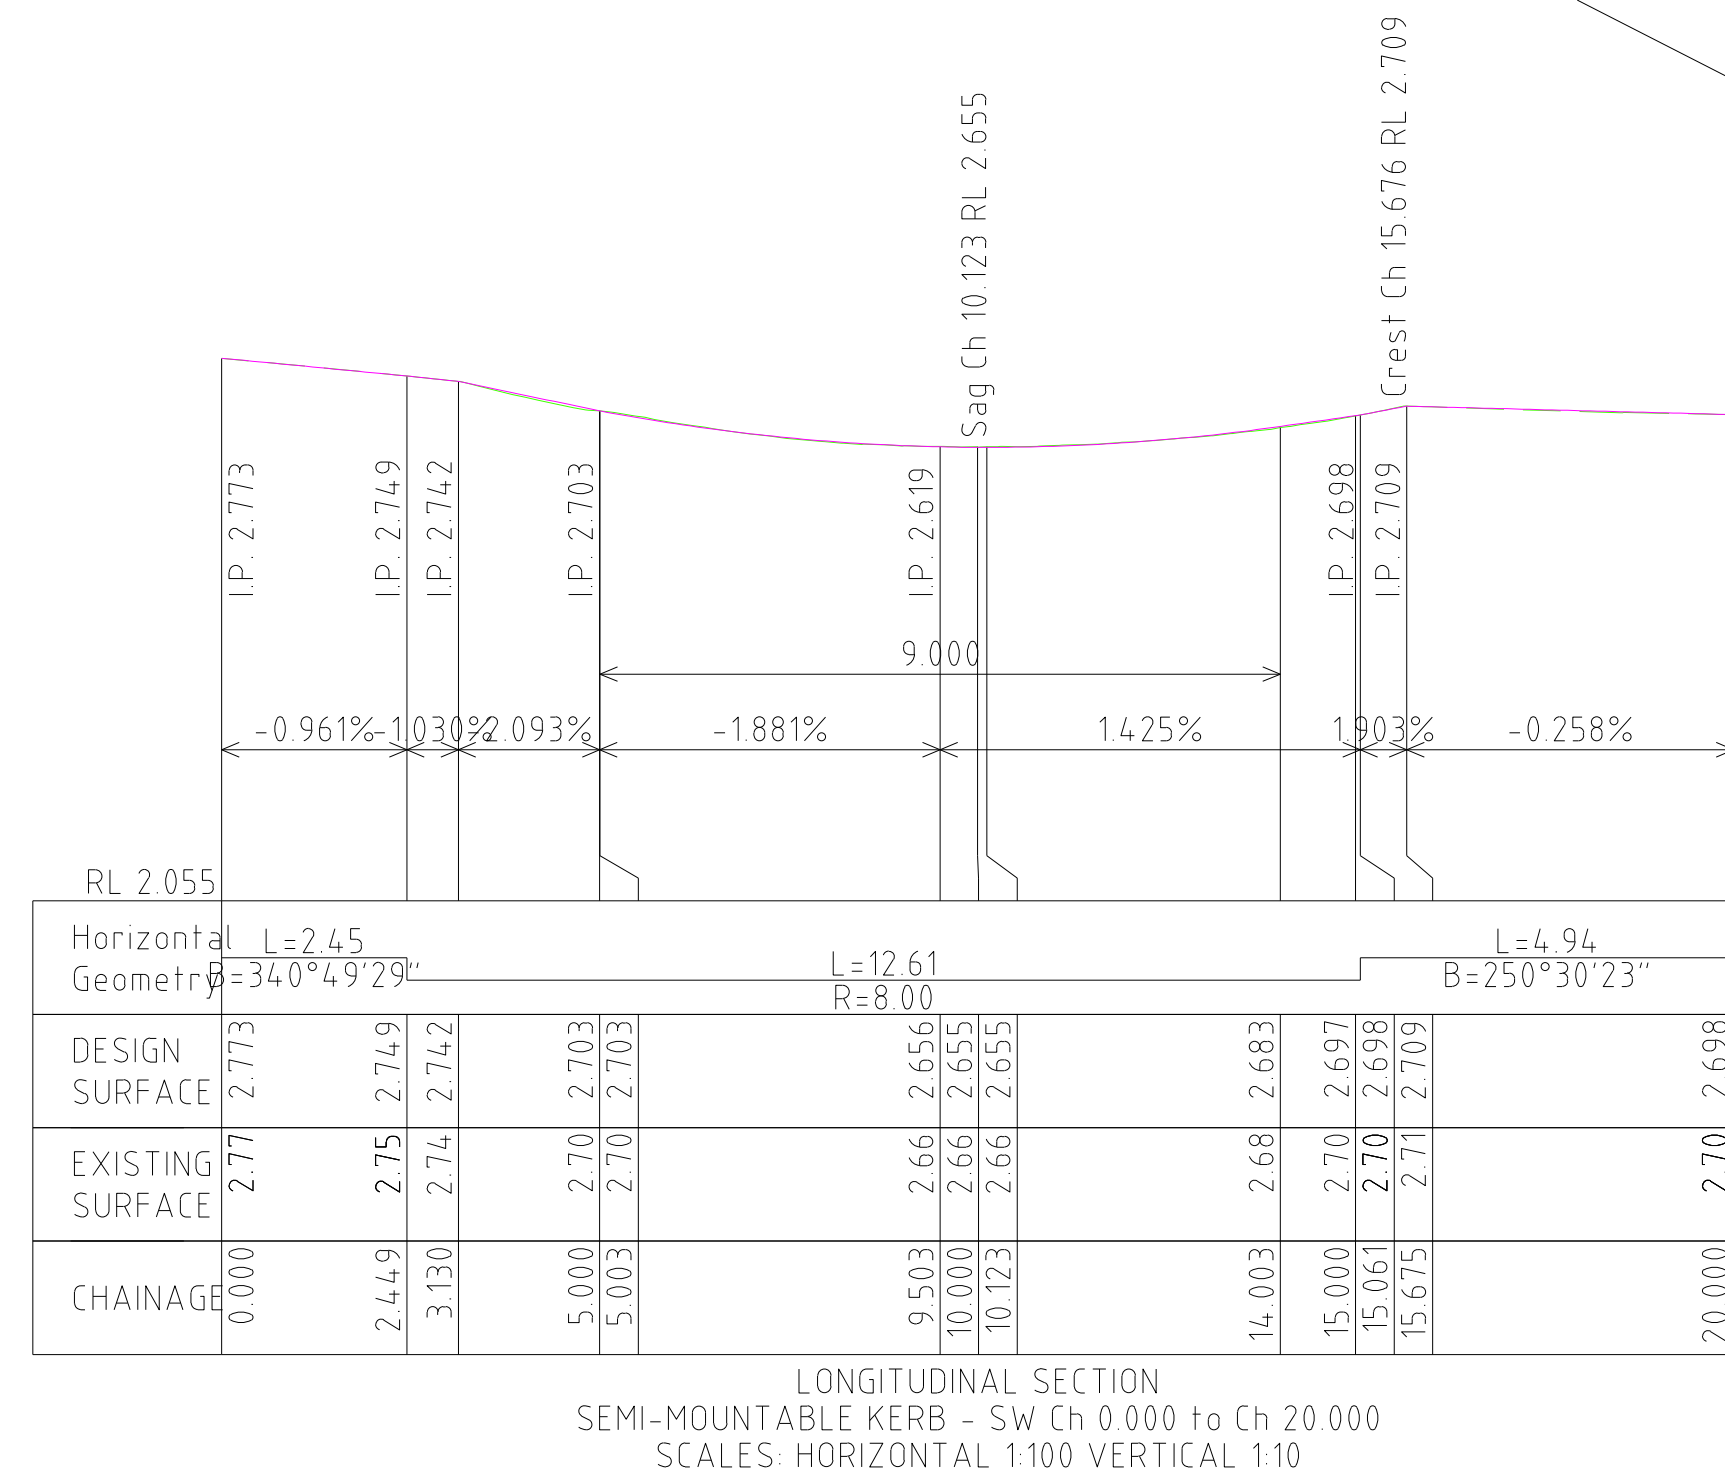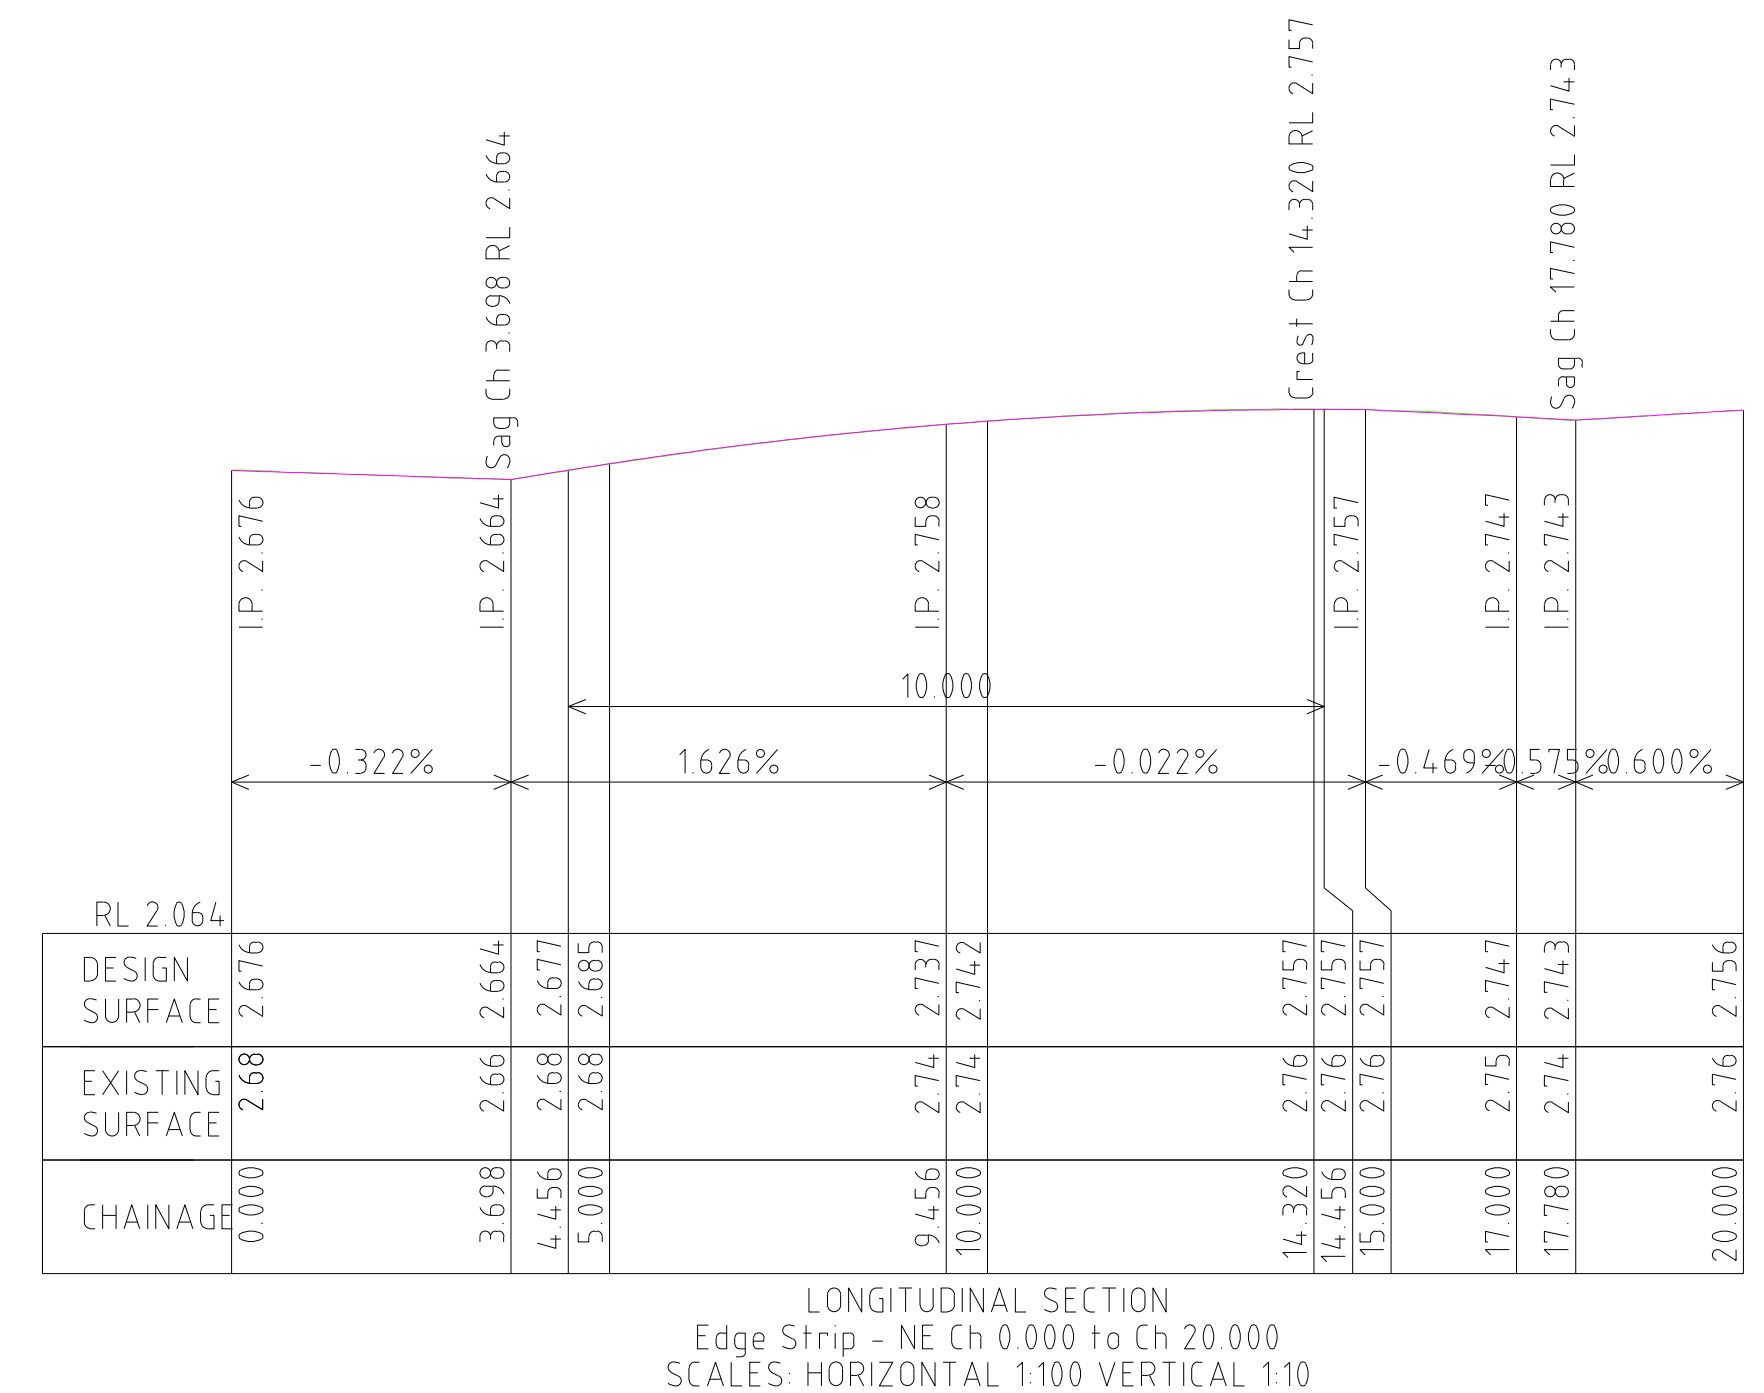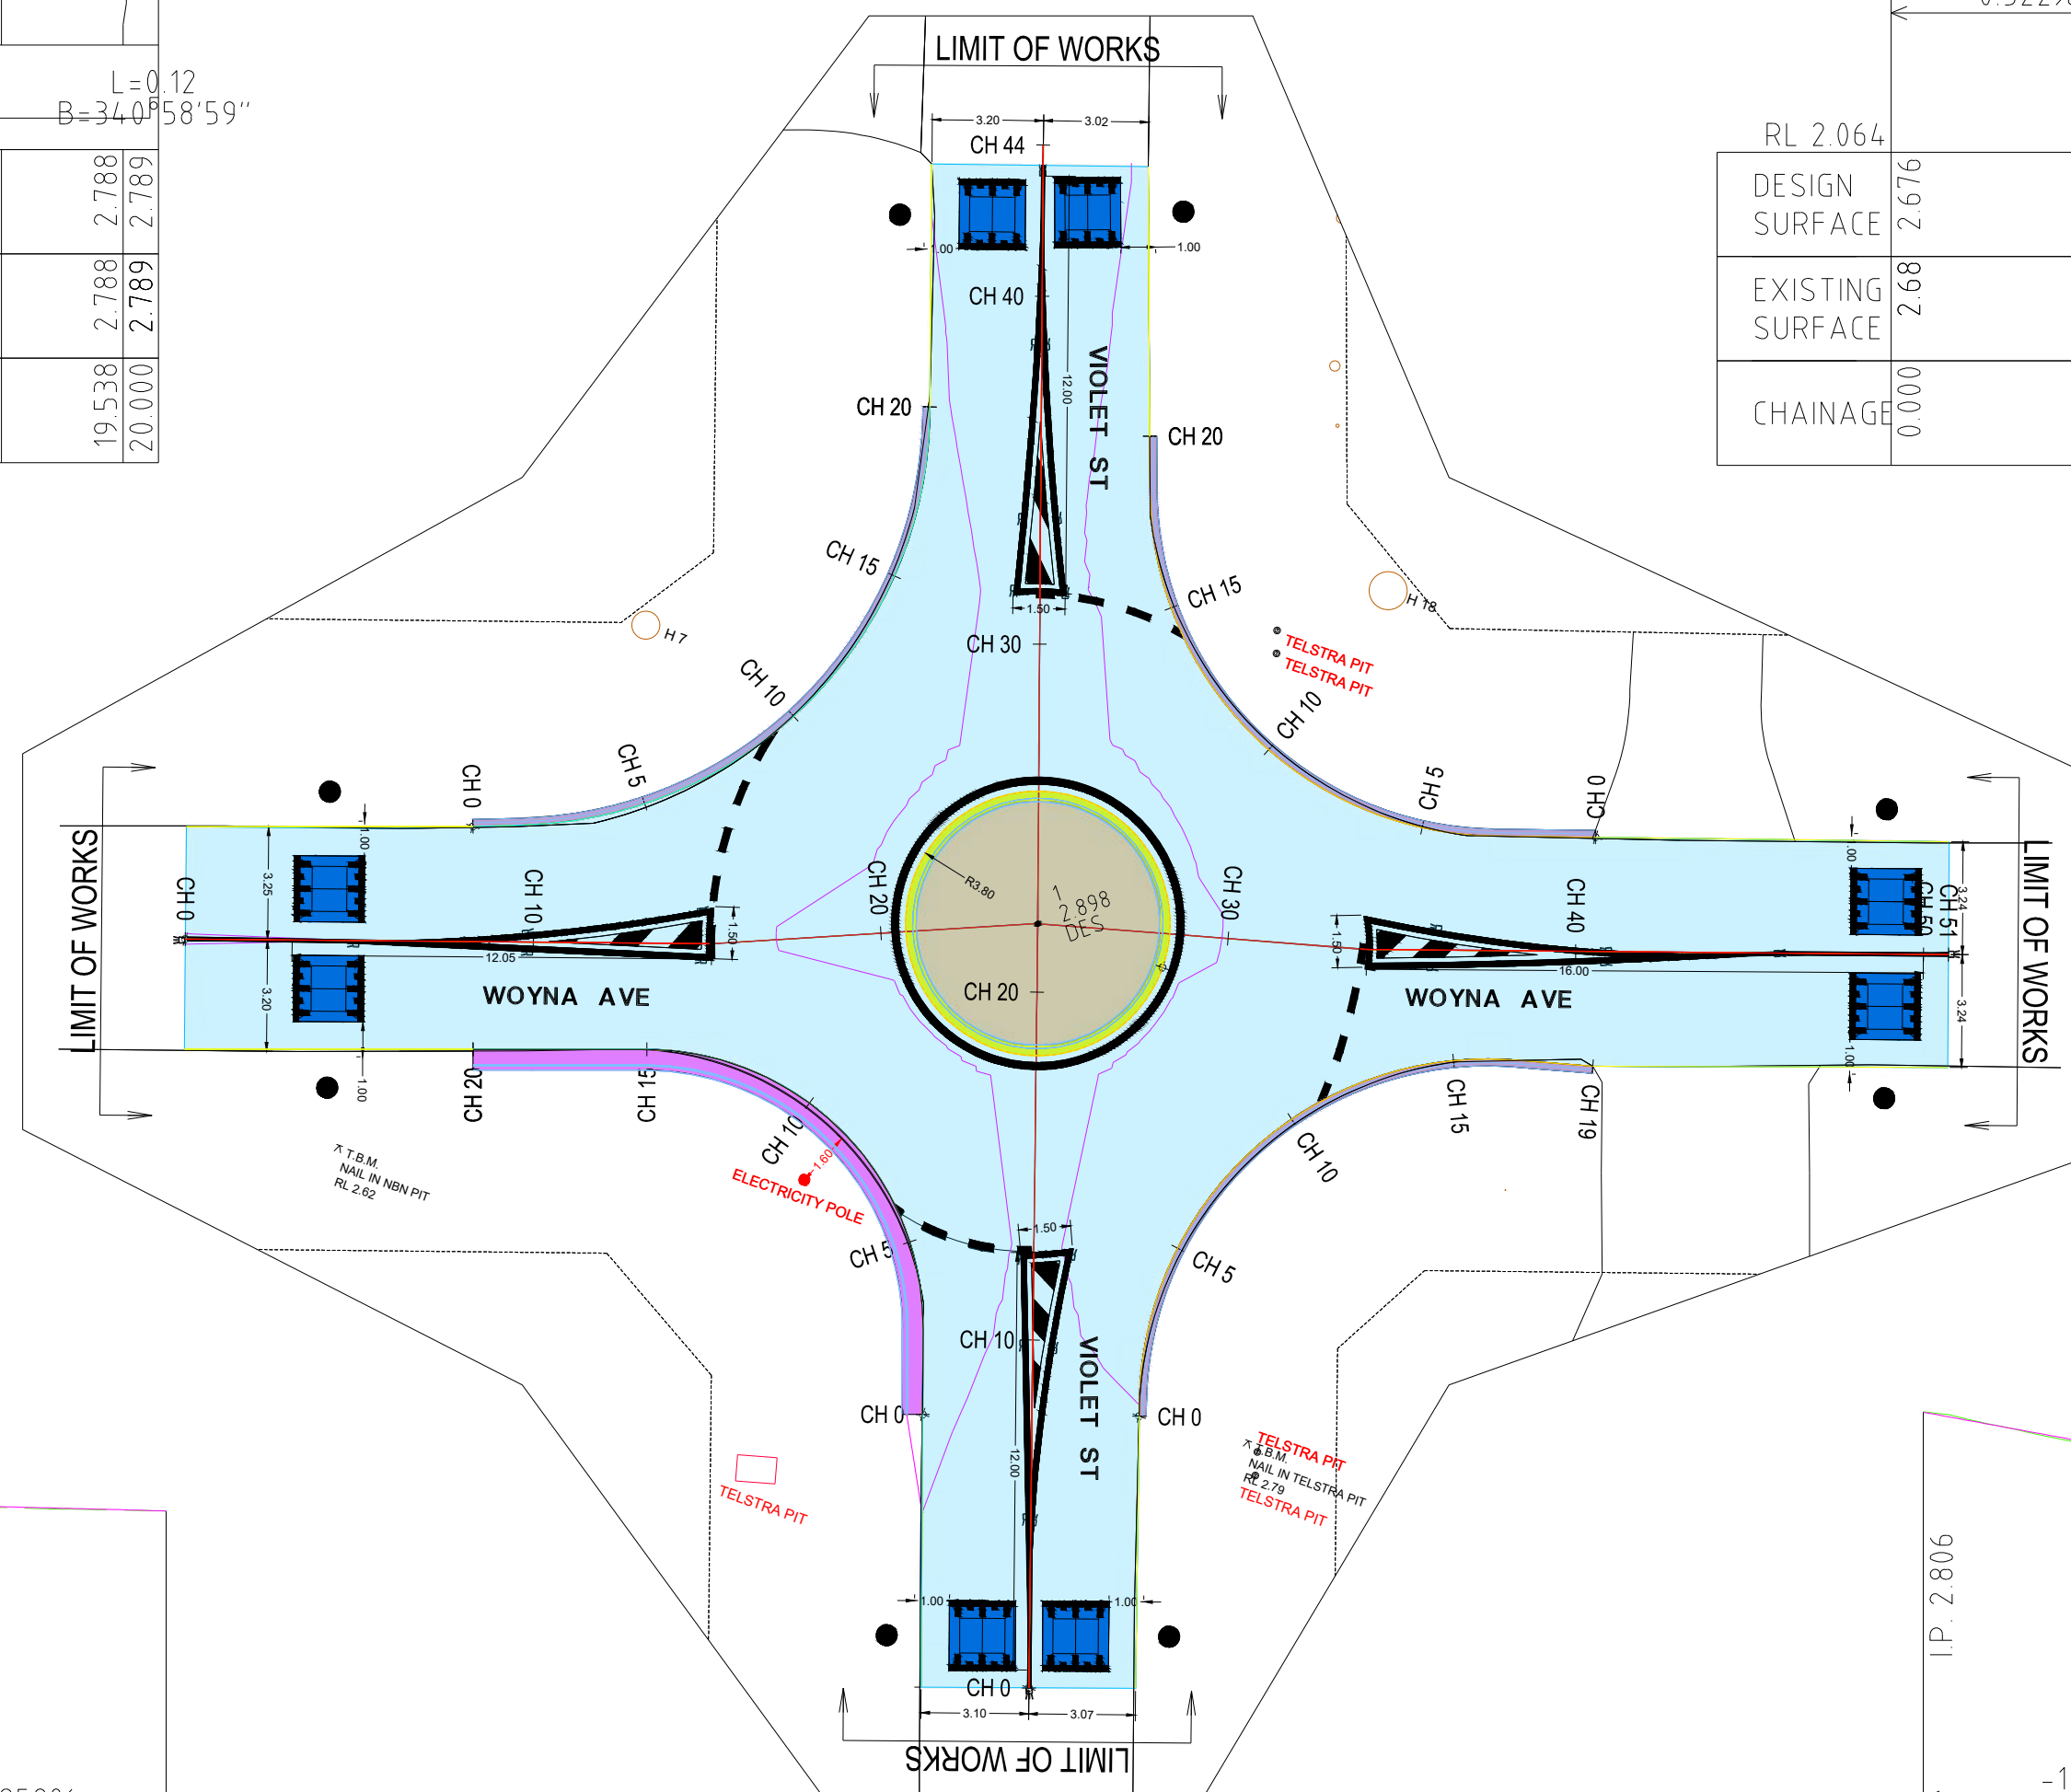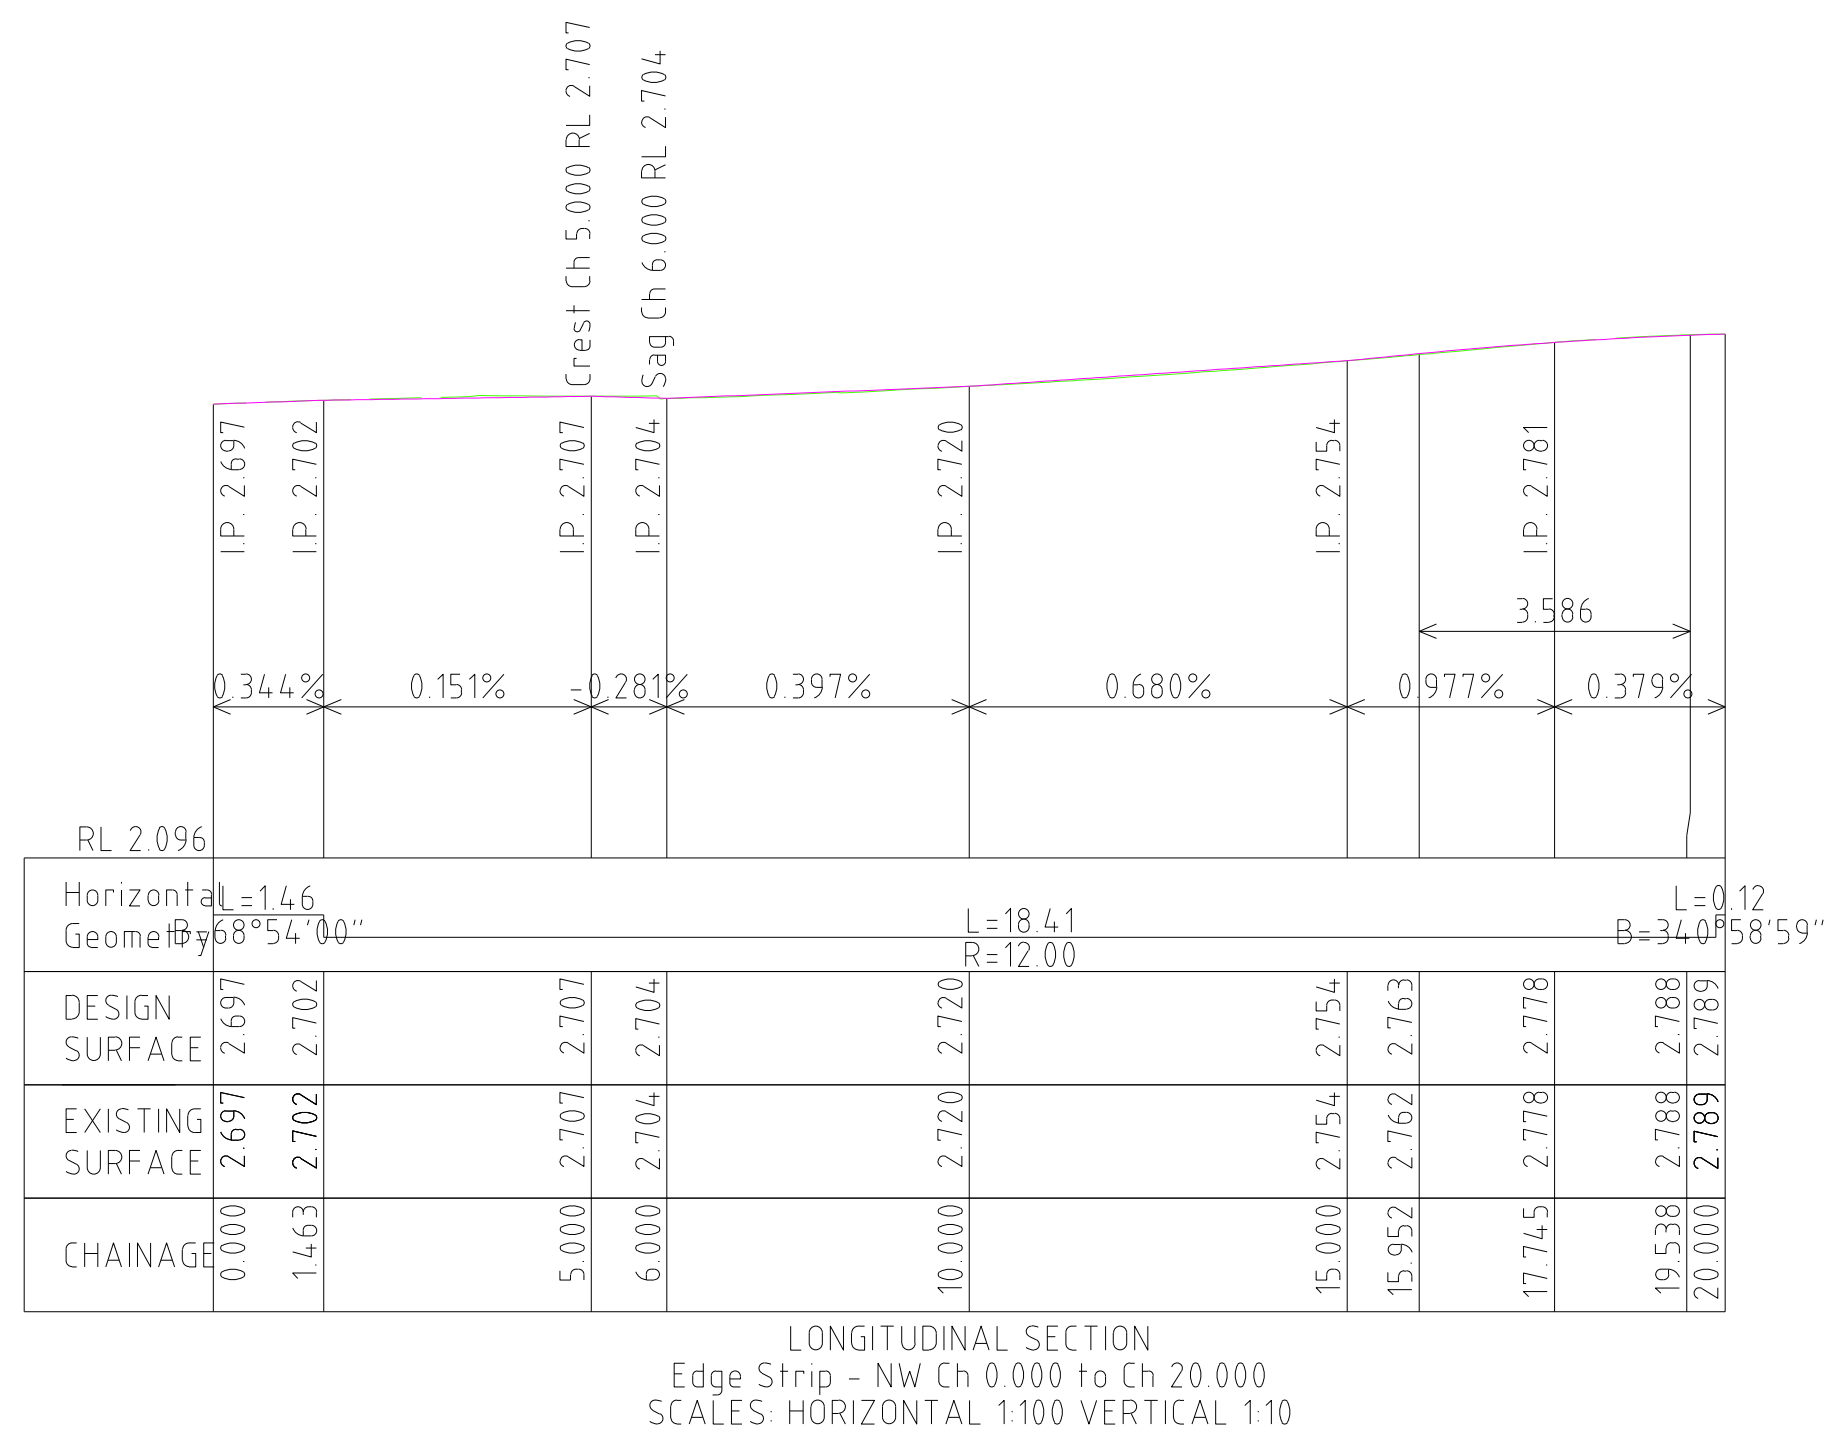

LEGEND	
	TELSTRA POLE
	TELSTRA PIT
	PHONE BOX
	POWER POLE
	LIGHT POLE
	LANTERN
	UNDERGROUND POWER PIT
	FIRE PLUG
	FIRE HYDRANT
	WATER STOP VALVE
	GAS VALVE
	EX GAS WATER MANHOLE
	EX WATER MAIN
	EX GAS MAIN
	EX UNDERGROUND TELSTRA CABLE
	EX SEWER MAIN
	EX UNDERGROUND ELECTRICITY CABLE
	EX OVERHEAD POWER CABLE
	PROPOSED GAS MAIN
	PROPOSED UIC TELSTRA CABLE
	PROPOSED SEWER MAIN
	PROPOSED UIC ELECTRICITY CABLE
	PERMANENT SURVEY MARK
	PROPOSED KERB AND CHANNEL
	EXISTING KERB AND CHANNEL
	TREE TO BE REMOVED
	PROPOSED DRAINAGE
	EXISTING DRAINAGE
	PIT NUMBER
	PROPOSED HOUSE DRAIN
	EXISTING HOUSE DRAIN
	PROPOSED PROPERTY INLET

REGISTERED ENGINEERS DETAILS	
NAME:	
SIGNATURE:	
ENG.REG.:	
COMPANY:	MORNINGTON PENINSULA SHIRE

B	TENDER	P SARY M ROBIN			
A	PRELIMINARY				
No	DRAWING REVISION DETAILS	DES	CHKD	APPD	DATE




BLACKSPOT - CAPEL SOUND AREA-WIDE

CAPEL SOUND







LOCAL AREA TRAFFIC MANAGEMENT IMPROVEMENT

COMPACT ROUNDABOUT - KERBS LONG SECTION

DATUM:	A.H.D
PROJECTION:	MGA2020 ZONE 55
DATE OF PLAN:	20/05/2026
SCALE AT :	AS SHOWN
SHEET No. 31 OF 35	
PLAN REF No. 25014-31	REV B

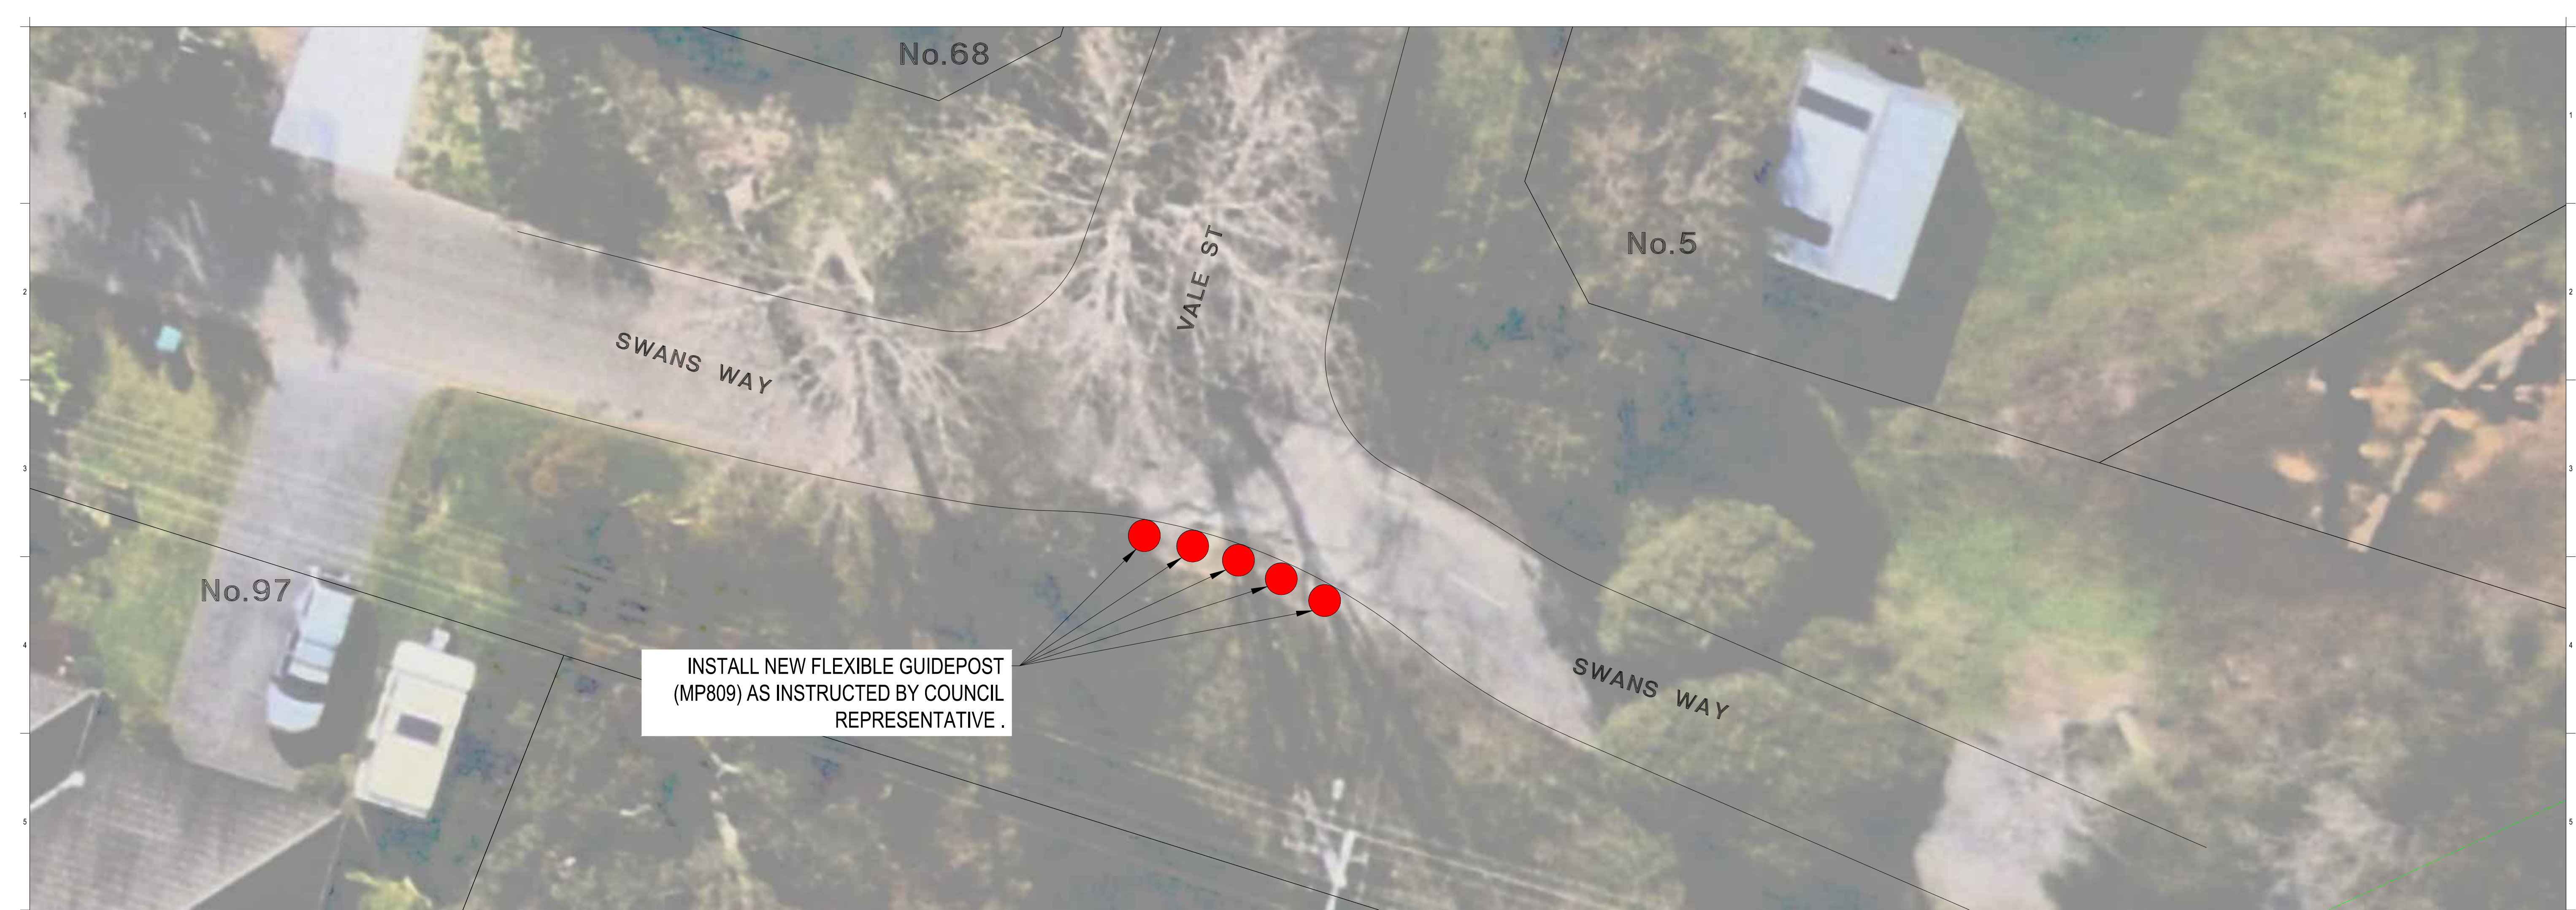

FILE PATH: C:\PS_Capex\Project\25014 - Project\20065 - BSpot - Capel Sound Area Wide\LA\TMA - Tender\BSpot - Capel Sound Area Wide\LA\TMA - Preliminary.dwg
PLOT DATE: 20/05/2026

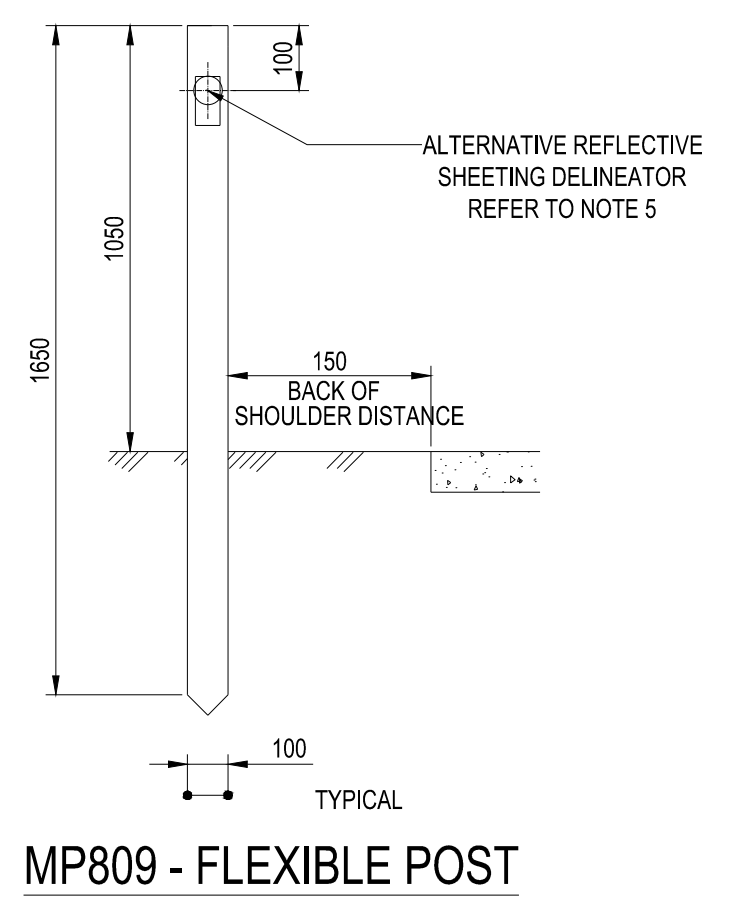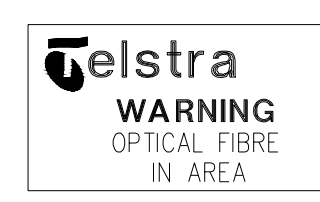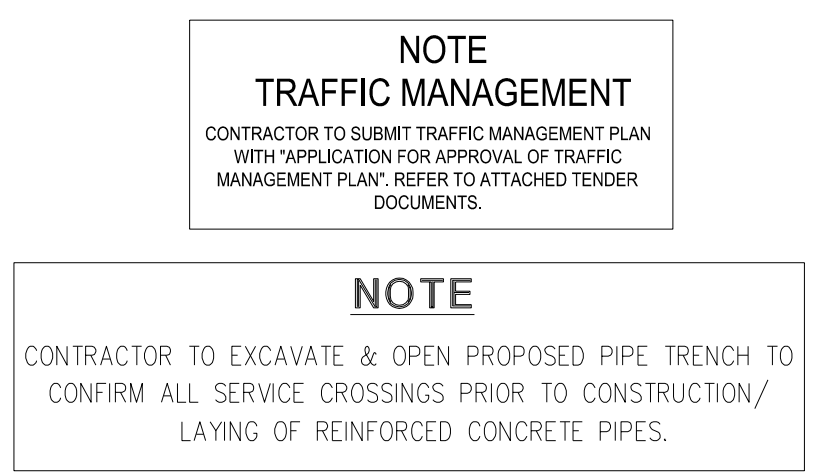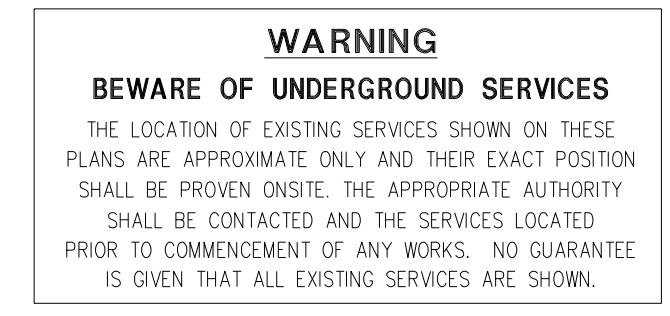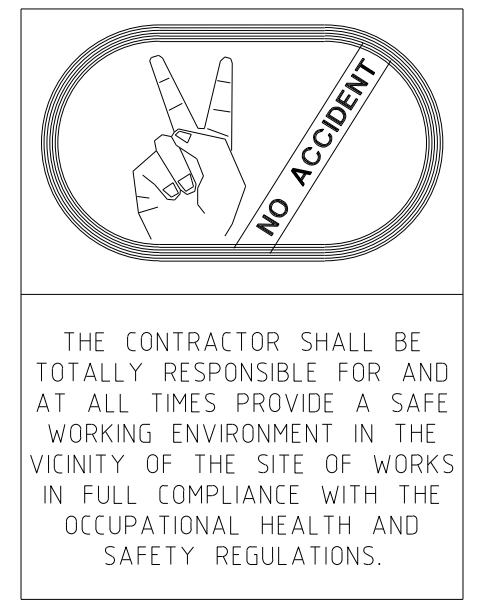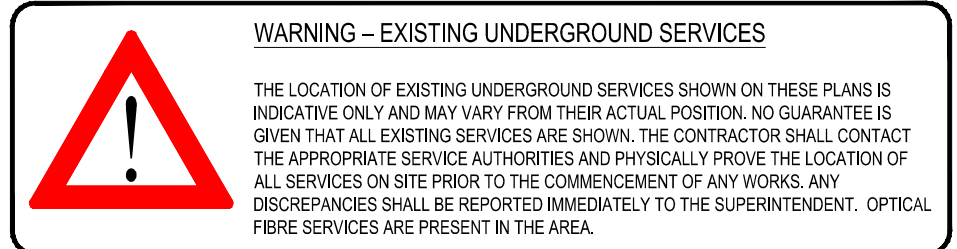

TENDER ISSUE

LEGEND					
	TELSTRA POLE		FIRE HYDRANT		EX UG/GROUND ELECTRICITY CABLE
	TELSTRA PIT		WATER STOP VALVE		EX OVERHEAD POWER CABLE
	PHONE BOX		GAS VALVE		PROPOSED WATER MAIN
	POWER POLE		SEWER MANHOLE		PROPOSED GAS MAIN
	LIGHT POLE		EX WATER MAIN		PROPOSED UG TELSTRA CABLE
	LANTERN		EX GAS MAIN		PROPOSED SEWER MAIN
	UNDERGROUND POWER PIT		EX UG/GROUND TELSTRA CABLE		PROPOSED UG ELECTRICITY CABLE
	FIRE PLUG		EX SEWER MAIN		PERMANENT SURVEY MARK

REGISTERED ENGINEERS DETAILS	
NAME:	
SIGNATURE:	
ENG.REG.:	
COMPANY:	MORNINGTON PENINSULA SHIRE

INTERNAL REFERENCES				
PROJECT QA:	25014			
CONTRACT CN:	2807			
CIVIL 3D DWG:	25014-32			
SURVEY:	JCA			
DRAWN:	P.SARY			
DESIGN:	P.SARY			
CHECKED:	S.TALUKDER			

DRAWING REVISION DETAILS				
No	DESCRIPTION	DES	CHKD	APPD
A	PRELIMINARY			
B	TENDER			



BLACKSPOT - CAPEL SOUND AREA-WIDE

CAPEL SOUND

LOCAL AREA TRAFFIC MANAGEMENT IMPROVEMENT

SWANS WAY & VALE ST SIGNAGE AND FLEXIBLE POST

DATUM:	A.H.D
PROJECTION:	MG2020 ZONE 55
DATE OF PLAN:	20/05/2026
SCALE AT :	AS SHOWN
SHEET No. 32 OF 35	
PLAN REF No.	REV
25014-32	B